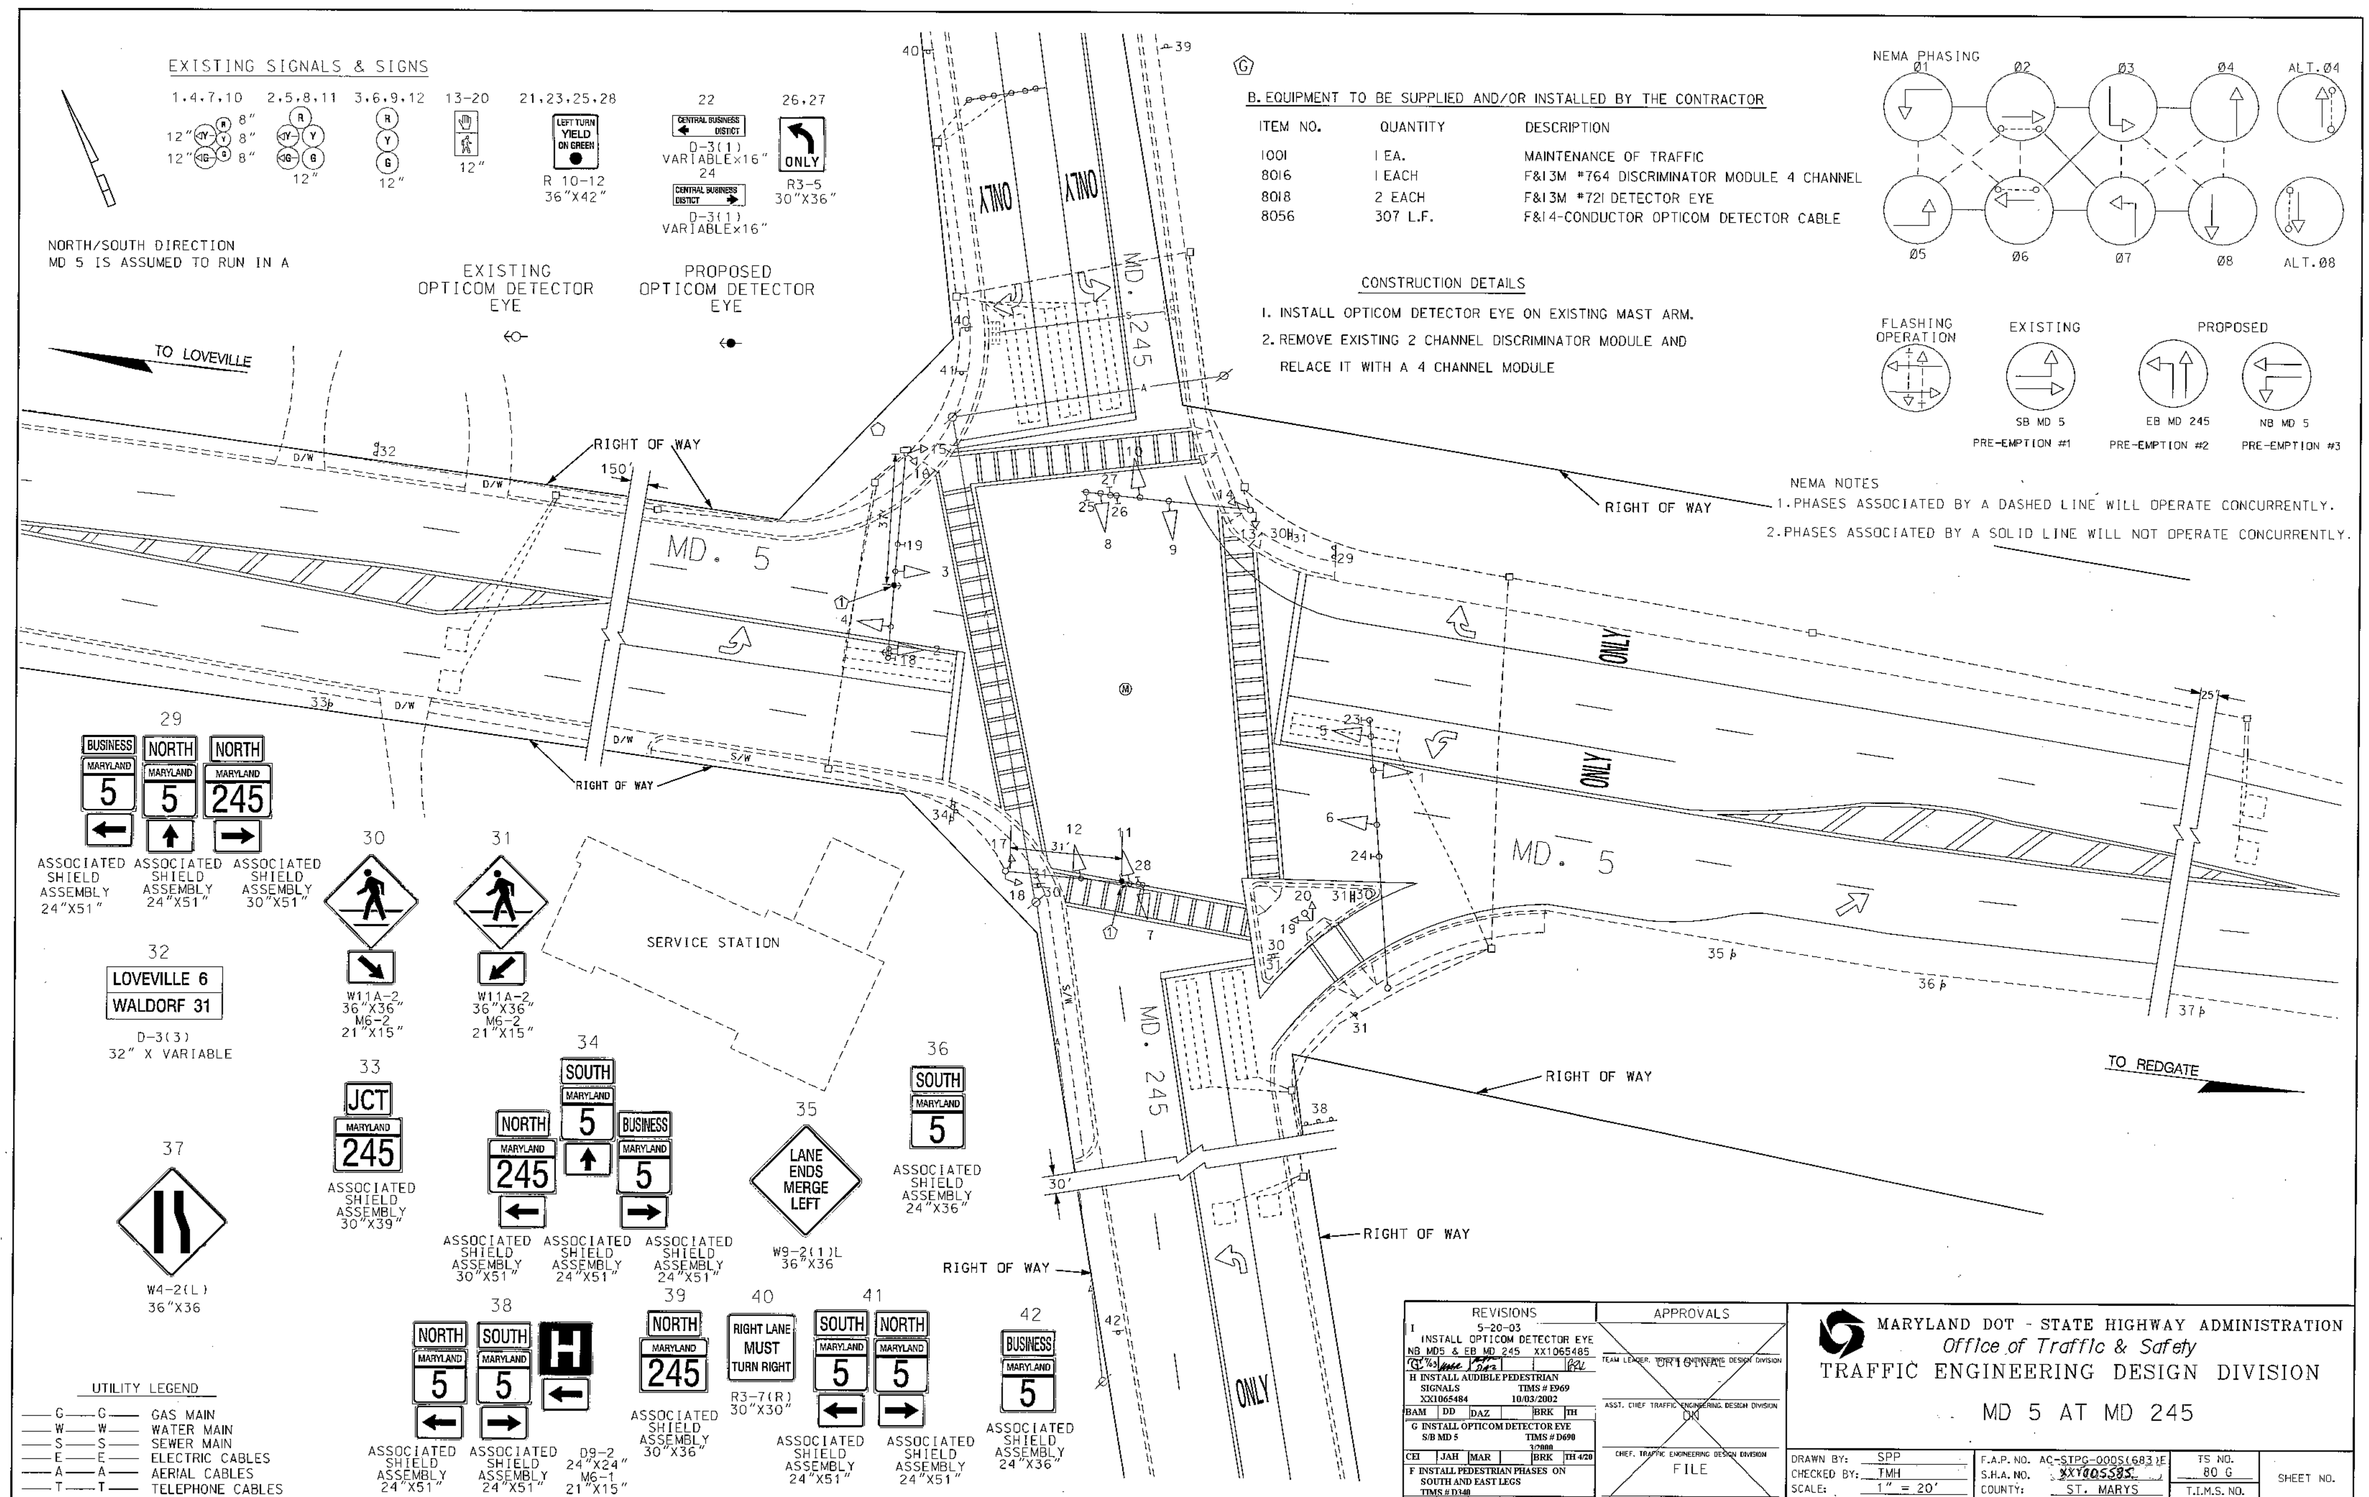

B. EQUIPMENT TO BE SUPPLIED AND/OR INSTALLED BY THE CONTRACTOR

ITEM NO.	QUANTITY	DESCRIPTION
1001	1 EA.	MAINTENANCE OF TRAFFIC
8016	1 EACH	F&I 3M #764 DISCRIMINATOR MODULE 4 CHANNEL
8018	2 EACH	F&I 3M #721 DETECTOR EYE
8056	307 L.F.	F&I 4-CONDUCTOR OPTICOM DETECTOR CABLE

CONSTRUCTION DETAILS

1. INSTALL OPTICOM DETECTOR EYE ON EXISTING MAST ARM.
2. REMOVE EXISTING 2 CHANNEL DISCRIMINATOR MODULE AND RELACE IT WITH A 4 CHANNEL MODULE