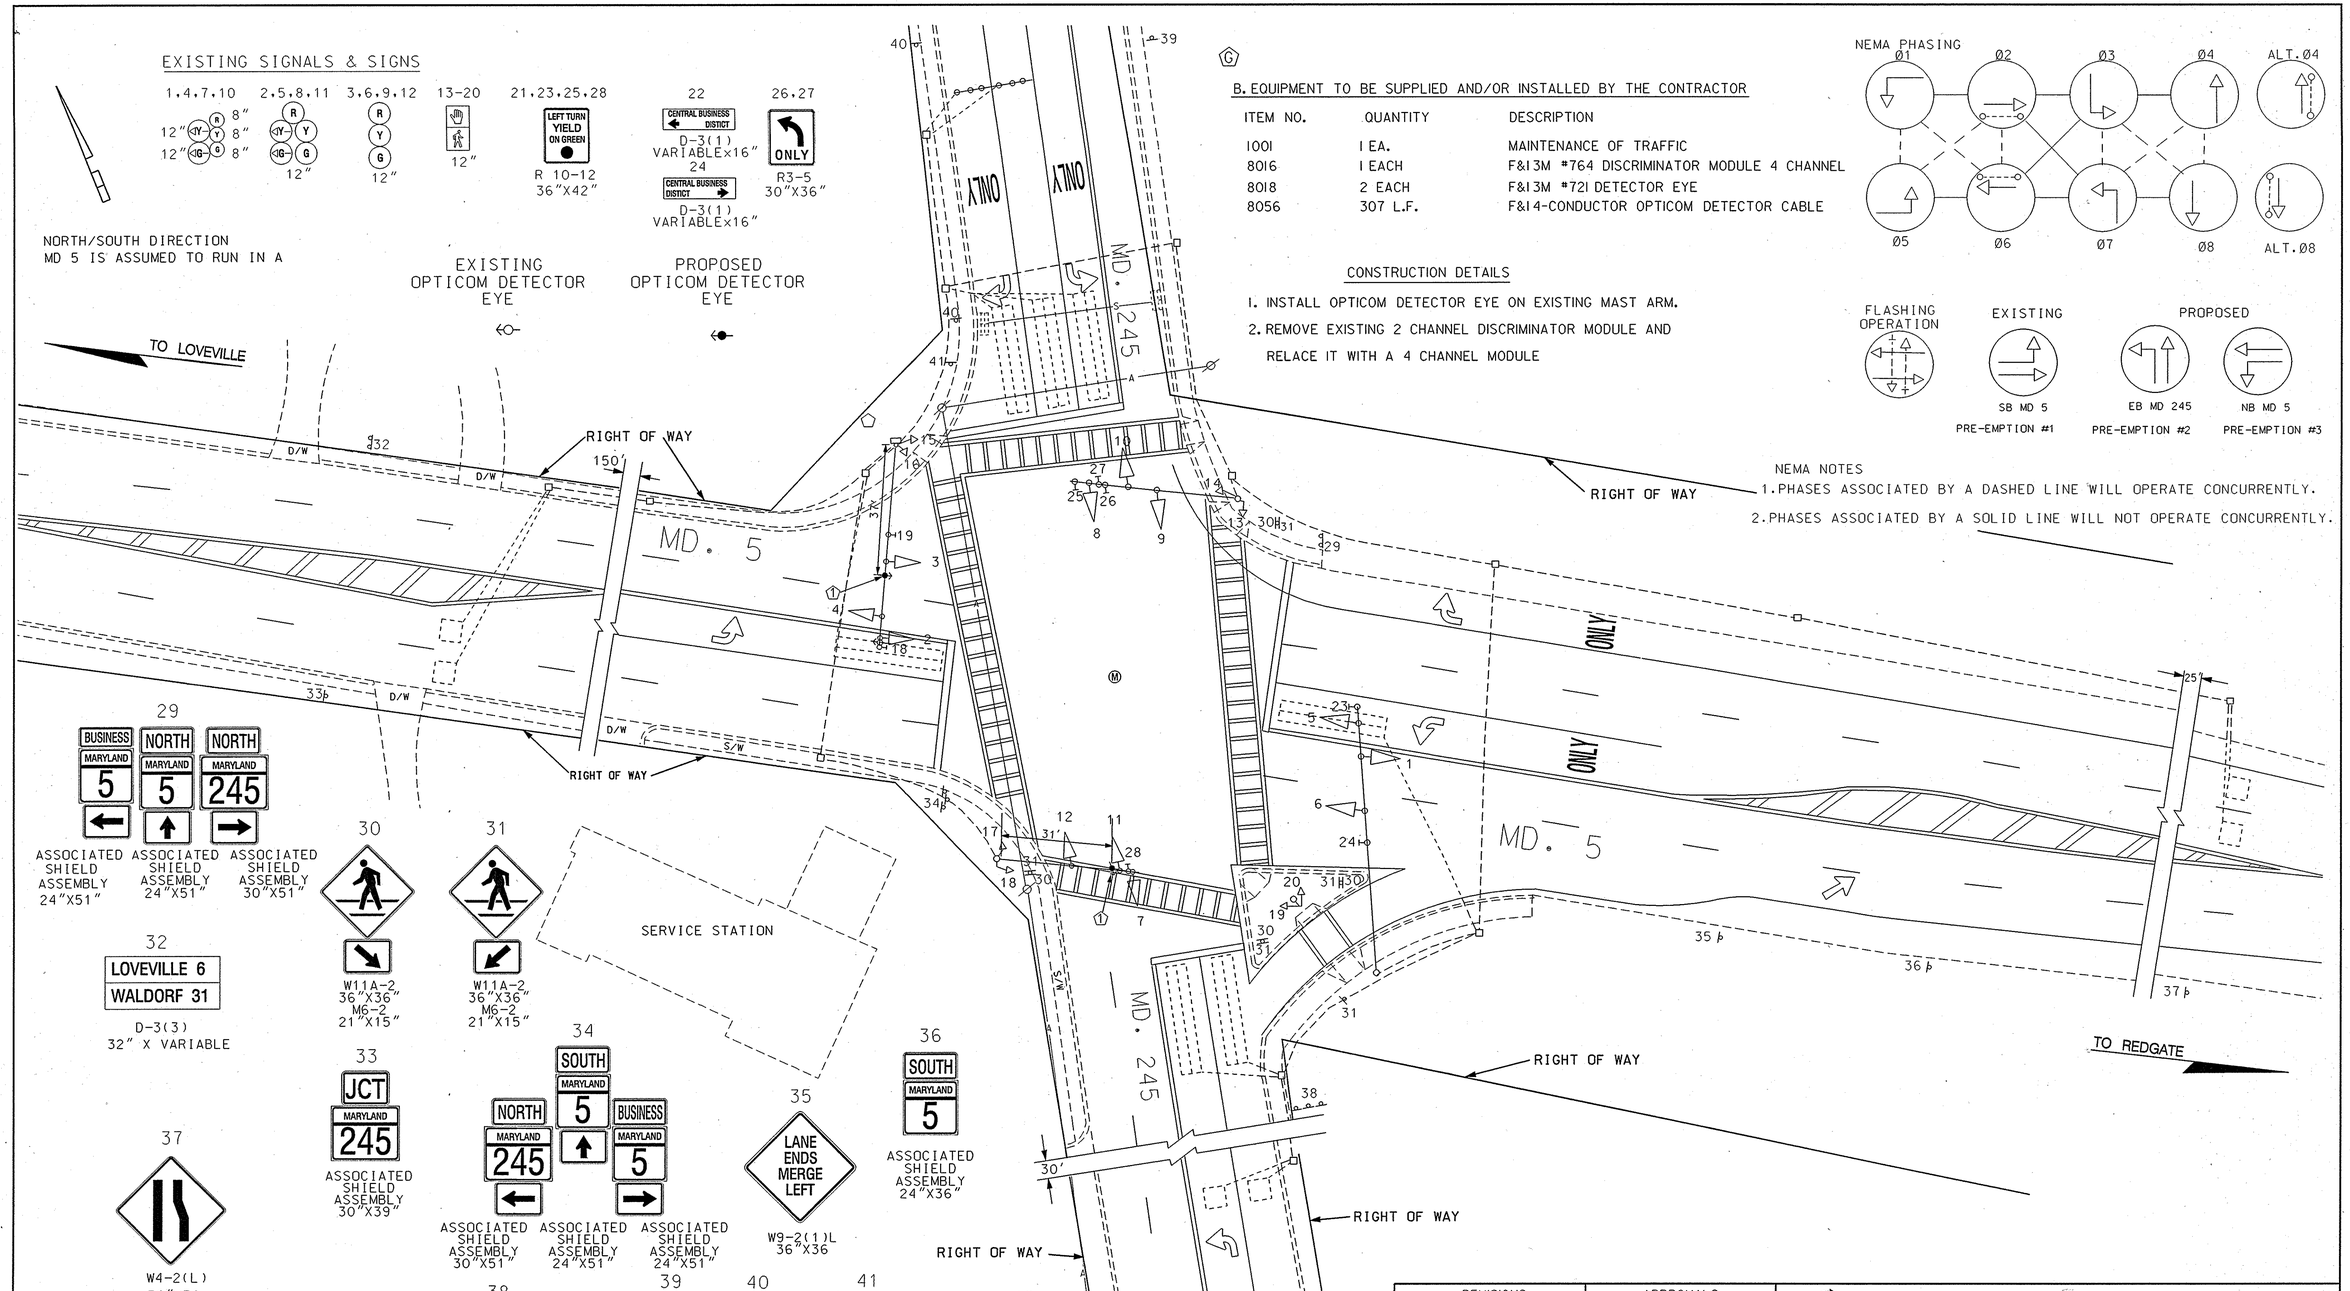

B. EQUIPMENT TO BE SUPPLIED AND/OR INSTALLED BY THE CONTRACTOR

ITEM NO.	QUANTITY	DESCRIPTION
1001	1 EA.	MAINTENANCE OF TRAFFIC
8016	1 EACH	F&I 3M #764 DISCRIMINATOR MODULE 4 CHANNEL
8018	2 EACH	F&I 3M #721 DETECTOR EYE
8056	307 L.F.	F&I 4-CONDUCTOR OPTICOM DETECTOR CABLE

CONSTRUCTION DETAILS

1. INSTALL OPTICOM DETECTOR EYE ON EXISTING MAST ARM.
2. REMOVE EXISTING 2 CHANNEL DISCRIMINATOR MODULE AND RELACE IT WITH A 4 CHANNEL MODULE

NEMA NOTES
1. PHASES ASSOCIATED BY A DASHED LINE WILL OPERATE CONCURRENTLY.
2. PHASES ASSOCIATED BY A SOLID LINE WILL NOT OPERATE CONCURRENTLY.

REVISIONS	APPROVALS
G 5-20-03 INSTALL OPTICOM DETECTOR EYE NB MD5 & EB MD 245 XX1065485	TEAM LEADER, TRAFFIC ENGINEERING DESIGN DIVISION — ORIGINAL
F INSTALL OPTICOM DETECTOR EYE SB MD 5 3/00 CET	ASST. CHIEF TRAFFIC ENGINEERING DESIGN DIVISION — DM
	CHIEF, TRAFFIC ENGINEERING DESIGN DIVISION — FILE
	DIRECTOR, TRAFFIC & SAFETY

MARYLAND DOT - STATE HIGHWAY ADMINISTRATION
Office of Traffic & Safety
TRAFFIC ENGINEERING DESIGN DIVISION

MD 5 AT MD 245

DRAWN BY: SPP	F.A.P. NO. AC-STPG-000S(683)E	TS NO. 80 & I	SHEET NO.
CHECKED BY: TMH	S.H.A. NO. XX1005585		
SCALE: 1" = 20'	COUNTY: ST. MARYS	T.I.M.S. NO. F793	3 OF 5
DATE: 3/10/00	LOG MILE: 18005028.92		