| FHWA REGION NO | STATE | FED. AID PROJ. NO | SHEET NO. | TOTAL SHEETS |
|---|---|---|---|---|
| 3 | MD. | | | |

SIGNALS




SIGNS




12
Winchester Rd
D3–2 Sign
16"x Var.

NEMA PHASING




1.) Phases associated by a dashed line will operate concurrently.
2.) Phases associated by a solid line will not operate concurrently.

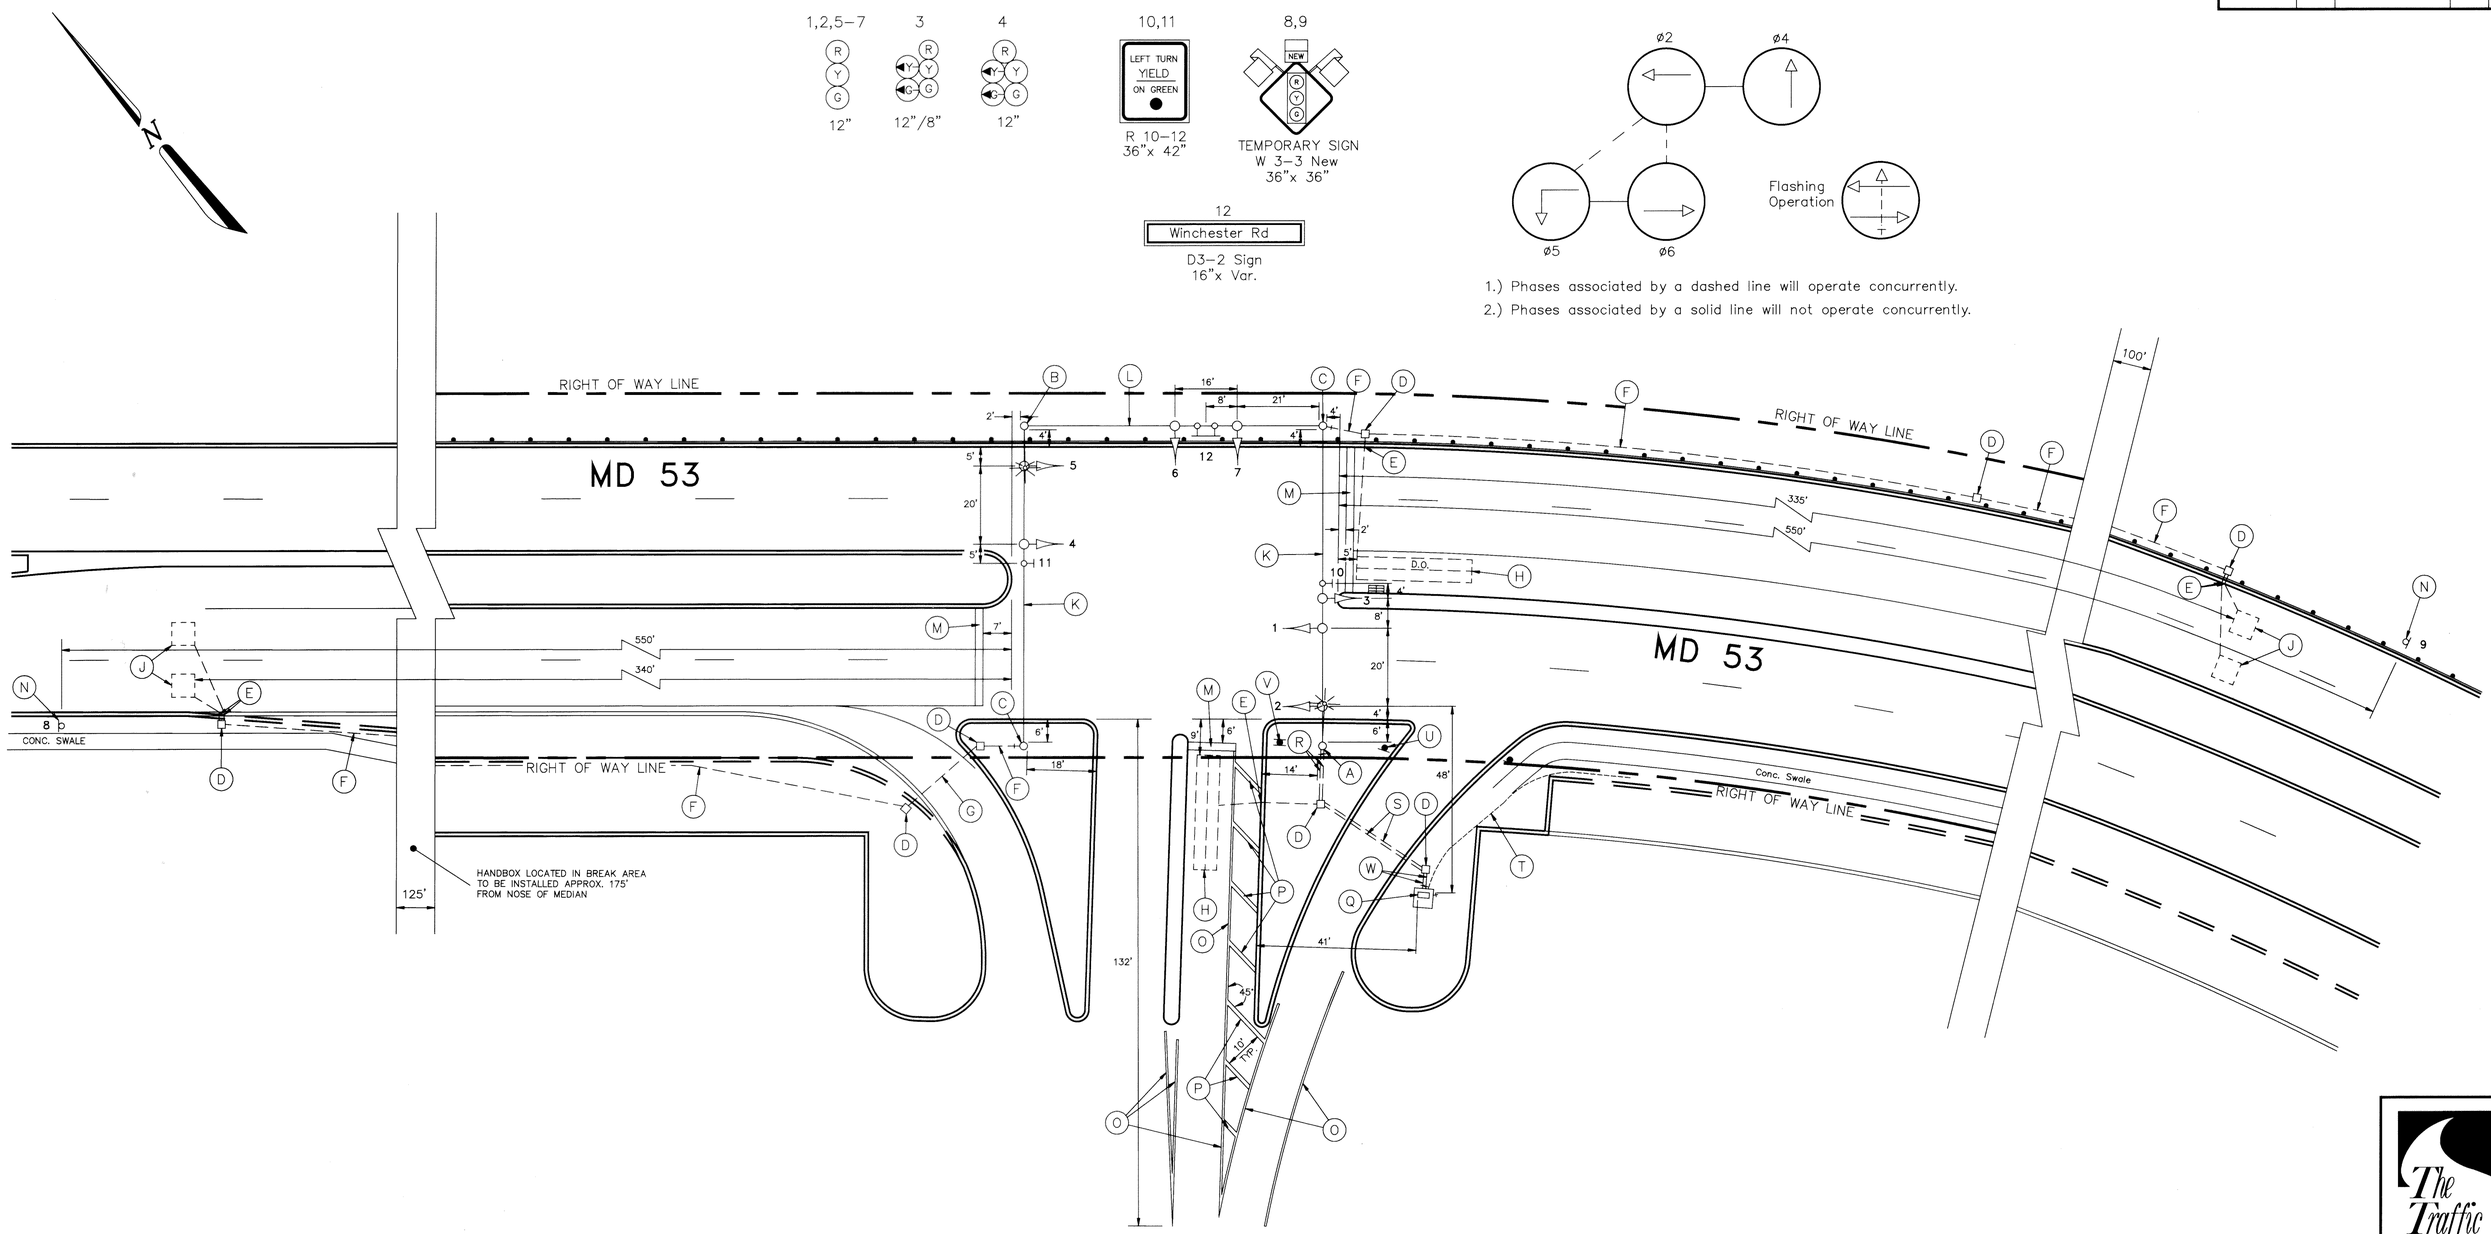


Braddock Square
Shopping Center

NOTES

1. "D.O." indicates delay output loop detector.
2. Geometrics shall be confirmed prior to the installation of signal equipment.
3. Loop detectors and conduit shall be installed prior to the installation of pavement markings.
4. Pavement markings detailed are proposed and are to be installed by the contractor in accordance with S.H.A. standards. All other pavement markings will be installed as part of the Developer's project.
5. All underground and overhead utilities shown on these plans are schematic only and are not to be considered complete. The Contractor shall be responsible for notifying all utility companies prior to construction so that all utilities may be located in the field. If the Contractor perceives that a conflict between the utilities and the traffic signal will occur the Contractor shall notify the appropriate personnel immediately so that the conflict may be resolved in the field.

GEOMETRIC LEGEND

PROPOSED GEOMETRICS
EXISTING GEOMETRICS

UTILITY LEGEND

| | |
|---|---|
| G | GAS MAIN |
| W | WATER MAIN |
| S | SEWER MAIN |
| E | ELECTRIC CABLES |
| D | STORM DRAIN |
| A | AERIAL CABLES |
| T | TELEPHONE CABLES |


The Traffic Group
The Traffic Group, Inc.
Suite 600
40 W. Chesapeake Avenue
Towson, Maryland 21204
410-583-8405
Fax 410-321-8458
Job No. 930403


REVISIONS

APPROVALS

8/7/93
PROJECT MANAGER, SIGNAL DESIGN SECTION

ASST. CHIEF, TRAFFIC ENGINEERING DESIGN DIVISION

8/6/93
CHIEF, TRAFFIC ENGINEERING DESIGN DIVISION

8/6/93
DIRECTOR, OFFICE OF TRAFFIC & SAFETY

MDOT – STATE HIGHWAY ADMINISTRATION
*Office of Traffic & Safety*
TRAFFIC ENGINEERING DESIGN DIVISION

LOG MILE # 01005302.89

DRAWN BY: J. Dirndorfer
DES. BY: J. Dirndorfer
CHK. BY:

MD 53 at Braddock Sq. S.C.

COUNTY: ALLEGANY

DATE: July 28, 1993
SCALE: 1" = 20'

F.A.P. NO. N/A
S.H.A. NO. BW-599-802-612

TS/STD. NO. 3348

SHEET NO. ___ OF ___

01005302.89