F.H.W.A. REGION NO.	STATE	FED AID PROJ. NO.	SHEET NO.	TOTAL SHEETS
3	MD.		2	5

Equipment List 'A'
Equipment to be supplied and installed by SHA.
Communication Panel
TS-2 Mini-Hub
TS-2 Mini-Hub Cables
Industrial 56k Modem
SDLC Cables

Equipment List 'B'
Equipment to be furnished and installed by the Contractor.

ITEM	QUANTITY		DESCRIPTION
1001	1	EA	MAINTENANCE OF TRAFFIC PER ASSIGNMENT
5003	15	LF	24 INCH WHITE LEAD FREE REFLECTIVE THERMOPLASTIC PAVEMENT MARKINGS
5004	15	LF	REMOVAL OF EXISTING PERMANENT PAVEMENT LINE MARKINGS ANY WIDTH
8018	1	EA	REMOVE & DISPOSE OF EQUIPMENT (PER ASSIGNMENT)
8050	2	EA	VIDEO DETECTION CAMERA & CONTROLLER CABLES UP TO 500 LF

Equipment List 'C'
Removed and Salvaged Items

NONE

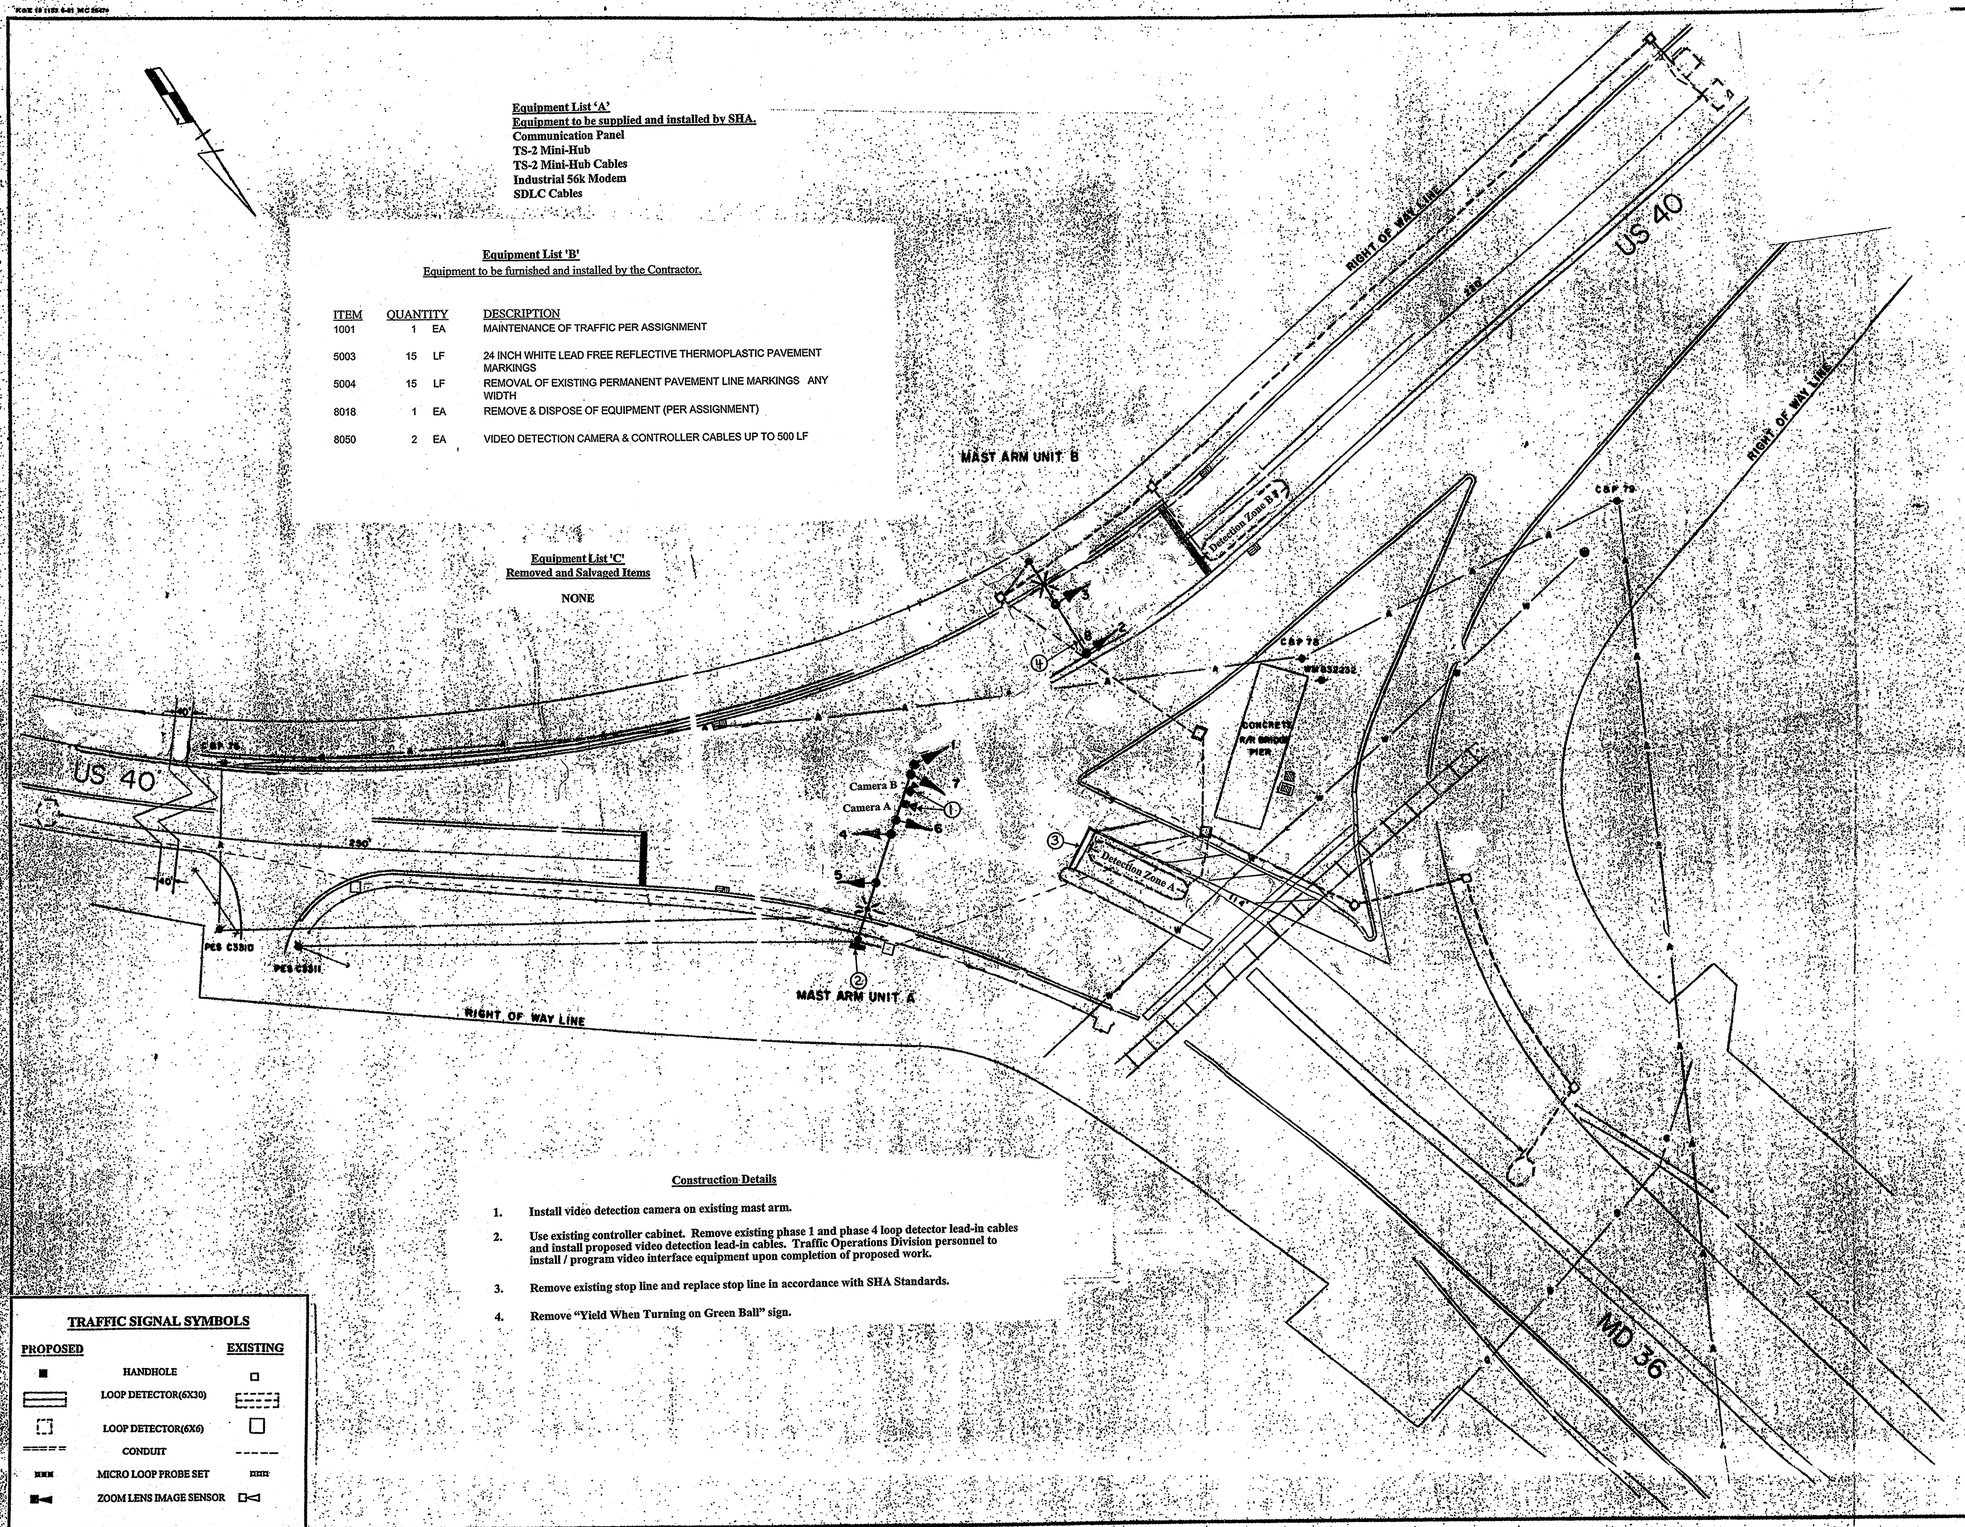

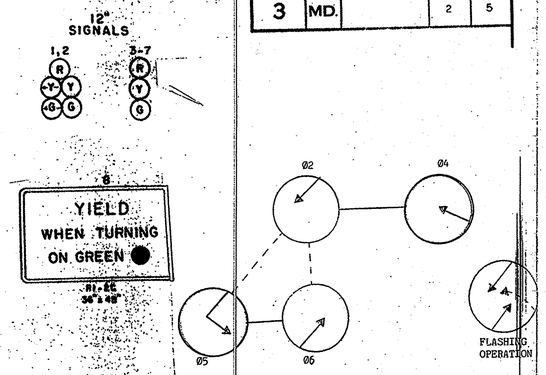

Construction Details

1. Install video detection camera on existing mast arm.
2. Use existing controller cabinet. Remove existing phase 1 and phase 4 loop detector lead-in cables and install proposed video detection lead-in cables. Traffic Operations Division personnel to install / program video interface equipment upon completion of proposed work.
3. Remove existing stop line and replace stop line in accordance with SHA Standards.
4. Remove "Yield When Turning on Green Ball" sign.

TRAFFIC SIGNAL SYMBOLS

PROPOSED		EXISTING
■	HANDHOLE	□
	LOOP DETECTOR(6X30)	
	LOOP DETECTOR(6X6)	□
	CONDUIT	
	MICRO LOOP PROBE SET	
	ZOOM LENS IMAGE SENSOR	

APPROVAL: CHIEF SIGNAL DESIGN SECTION 8/24/82

APPROVAL: REGIONAL TRAFFIC ENGINEER

APPROVAL: CHIEF-BUREAU OF TRAFFIC ENGINEERING 9/14/82

APPROVAL: ASST. CHIEF ENGINEER TRAFFIC 9-20-82

C	Install Video Detection TIMS# I-268 OT-2007
B	RELOCATE HANDHOLES AND CONDUIT RUNS STAGE OF CONSTRUCTION ACTIVITY
A	1-6-82 REDRAWN

REVISIONS

STATE OF MARYLAND
DEPARTMENT OF TRANSPORTATION
STATE HIGHWAY ADMINISTRATION
TRAFFIC DIVISION - BUREAU OF TRAFFIC ENGINEERING

US 40 & MD 36
(THE NARROWS)

SCALE: 1"=20' DATE: 1-6-82 CONTRACT NO. A-679-251-680
DRAWN BY: J GORDON COUNTY: ALLEGANY
DESIGNED BY: J Gordon SIGNAL NO.:
CHECKED BY:
DRAWING NO. TS-1403C