S.H. WA. REGION NO.	STATE	FED. AID PROJ. NO.	SHEET NO.	TOTAL SHEETS
3	MD.			

SIGNS

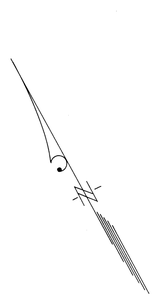

10,16 — S1-1 36"x36"

20 — R9-3a 18"x18"

24 — NO TURN ON RED — R10-11b 24"x24"

12,18 — S2-1 36"x36"

21 — USE CROSSWALK — R9-3b 18"x12"

22,23 — R3-2 24"x24"

14,17 — VICTORIA LA — D3-2 16"x VARIABLE

9,15 — NEW — TEMPORARY SIGN W3-3 NEW 36"x36"

11,19 — S2-1 36"x36"

13 — LEFT TURN YIELD ON GREEN — R10-12 36"x42"

SIGNALS

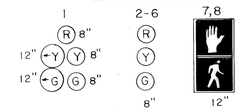

NEMA PHASING

PHASING AT ALT. U.S. 40 & VICTORIA LANE

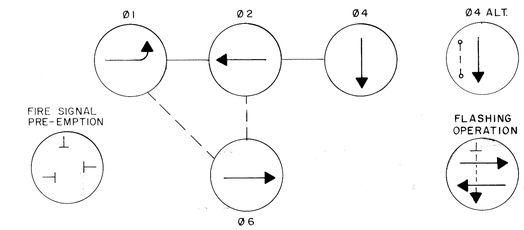

PHASING NOTES:

1. PHASES ASSOCIATED BY SOLID LINE WILL NOT OPERATE CONCURRENTLY.
2. PHASES ASSOCIATED BY DASHED LINE WILL OPERATE CONCURRENTLY.
3. FIRE SIGNAL PRE-EMPTION SHALL BE AN ALL RED.

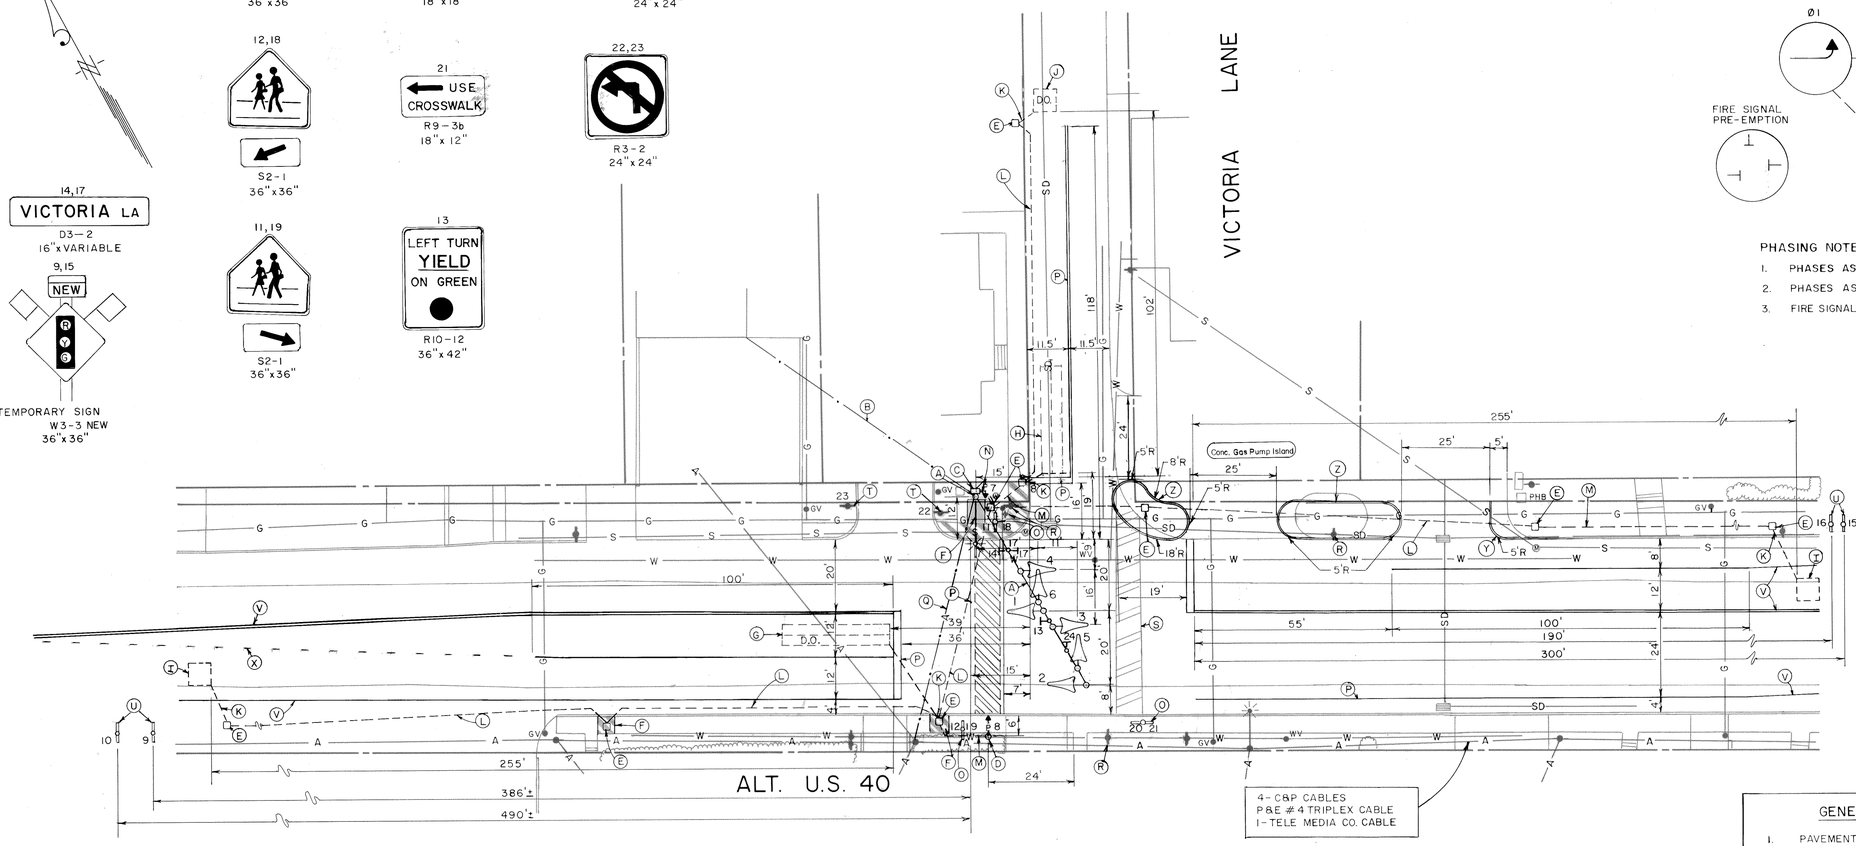

GENERAL NOTES

1. PAVEMENT MARKINGS DETAILED ARE PROPOSED AND ARE TO BE INSTALLED BY THE CONTRACTOR IN ACCORDANCE WITH S.H.A. STANDARDS.
2. "D.O." INDICATES A DELAY-OUTPUT LOOP DETECTOR.
3. THE LOOP DETECTORS AND CONDUIT ARE TO BE INSTALLED PRIOR TO THE INSTALLATION OF THE PAVEMENT MARKINGS.

LEGEND OF UNDERGROUND AND OVERHEAD UTILITIES

AERIAL CABLE	A — A — A — A
ELECTRIC	E — E — E — E
TELEPHONE	T — T — T — T
GAS	G — G — G — G
SEWER	S — S — S — S
WATER	W — W — W — W
CABLE TV	TV — TV — TV — TV

LEGEND

REMOVE AND REPLACE EXISTING SIDEWALK

INSTALL NEW SIDEWALK

STATE OF MARYLAND — JOHN A. CERVIFFI — NO. 11993 — REGISTERED PROFESSIONAL ENGINEER

The RBA Group — ENGINEERS • ARCHITECTS • PLANNERS
5560 STERRETT PLACE, SUITE 300, COLUMBIA, MD 21044 (301) 730-7950

REVISIONS	APPROVALS
7/27/92 ADD LUMINAIRE AND GEOMETRIC LAYOUT.	7/15/92 CHIEF, SIGNAL DESIGN SECTION
	ASST. DISTRICT ENGINEER, TRAFFIC
	7/15/92 CHIEF, TRAFFIC ENGINEERING DIVISION
	7/16/92 DIRECTOR, OFFICE OF TRAFFIC & SAFETY

MDOT — STATE HIGHWAY ADMINISTRATION
Office of Traffic & Safety
TRAFFIC ENGINEERING DESIGN DIVISION — SIGNAL #

DRAWN BY: JMM
DES. BY: BB
CHK. BY: MTD 7-15-92
DATE:
SCALE: 1" = 20'

SIGNAL PLAN
ALTERNATE U.S. 40 & VICTORIA LANE

LOG MI. 01004000 2.32 — COUNTY: ALLEGANY

F.A.P. NO.
S.H.A. NO.
TS/STD. NO. 3255
SHEET NO. ___ OF ___