K&E BALTIMORE 17 0153 PHOENIX 10-75 MC 4156.

F.H.W.A. REGION NO.	STATE	FED. AID PROJ. NO.	SHEET NO.	TOTAL SHEETS
3	MD.		2	5

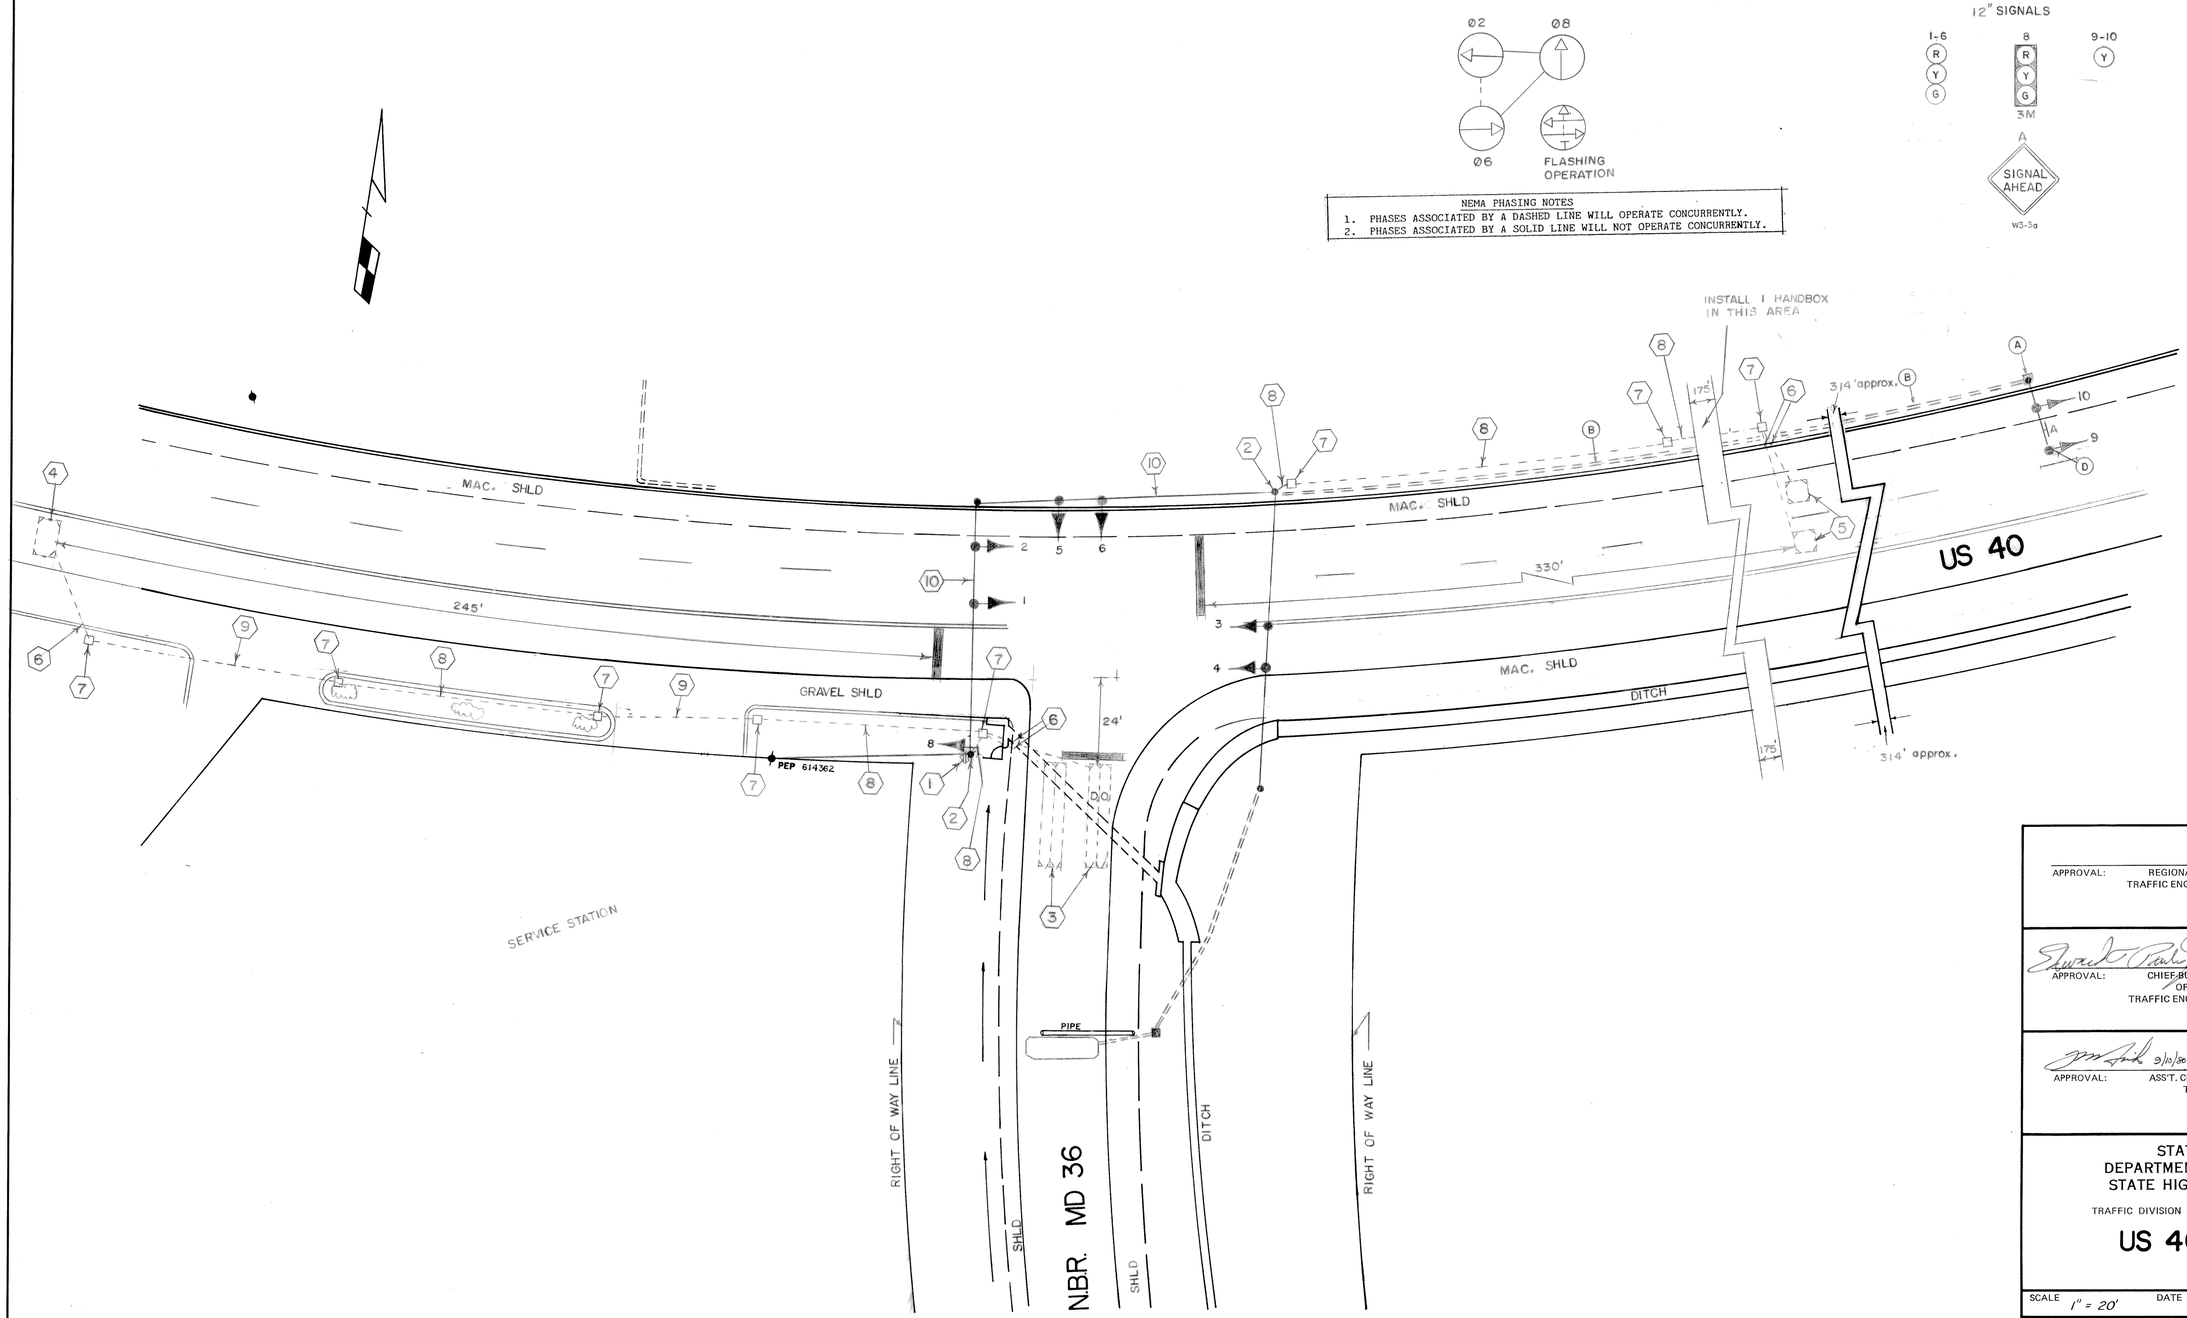

APPROVAL: REGIONAL TRAFFIC ENGINEER

APPROVAL: CHIEF BUREAU OF TRAFFIC ENGINEERING 8/10/80

APPROVAL: ASS'T. CHIEF ENGINEER TRAFFIC 8/10/80 Revision of H18

F 4/86 NEW CONTROLLER & UPGRADED TO FULL-ACT. SHA 855-25005 DCD 7-14-86

E 7-18-80 REDRAWN TO UPDATE SIGNAL AHEAD SIGN PNK JSB

REVISIONS

STATE OF MARYLAND
DEPARTMENT OF TRANSPORTATION
STATE HIGHWAY ADMINISTRATION

TRAFFIC DIVISION – BUREAU OF TRAFFIC ENGINEERING

US 40 & MD 36

SCALE 1" = 20' DATE 7/18/80 CONTRACT NO. AW-529-451-085

DRAWN BY: JASON BOBER COUNTY: ALLEGANY

DESIGNED BY: J. Hordon SIGNAL NO.: 01011 (01112)

CHECKED BY: 8/5/80

DRAWING NO. TS-382 F