PADONIA RD. RUNS IN AN EAST WEST DIRECTION

PROJECT DESCRIPTION

GENERAL

THIS PROJECT INVOLVES THE INSTALLATION OF INTERCONNECT CABLE BETWEEN THE INTERSECTIONS OF PADONIA RD./I-83 NB RAMPS AND PADONIA RD/I-83 SB RAMPS IN BALTIMORE COUNTY. PADONIA RD RUNS IN AN EAST-WEST DIRECTION.

PROJECT CONTACTS

THE CONTACT PERSONS FOR DISTRICT #4 ARE AS FOLLOWS:

MR. DAVE MALKOWSKI
DISTRICT ENGINEER
PHONE: 410-321-2810

MR. JOSEPH MCMAHON
DISTRICT UTILITY ENGINEER
PHONE: 410-321-2841

MR. RANDALL SCOTT
ASSISTANCE DISTRICT ENGINEER-TRAFFIC
PHONE: 410-321-2780

MR. RICHARD L. DAFF, SR.
CHIEF, TRAFFIC OPERATION DIVISION
PHONE: 410-787-7630

MR. DAVID RAMSEY
ASSISTANCE DISTRICT ENGINEER-MAINTENANCE
PHONE: 410-321-2761

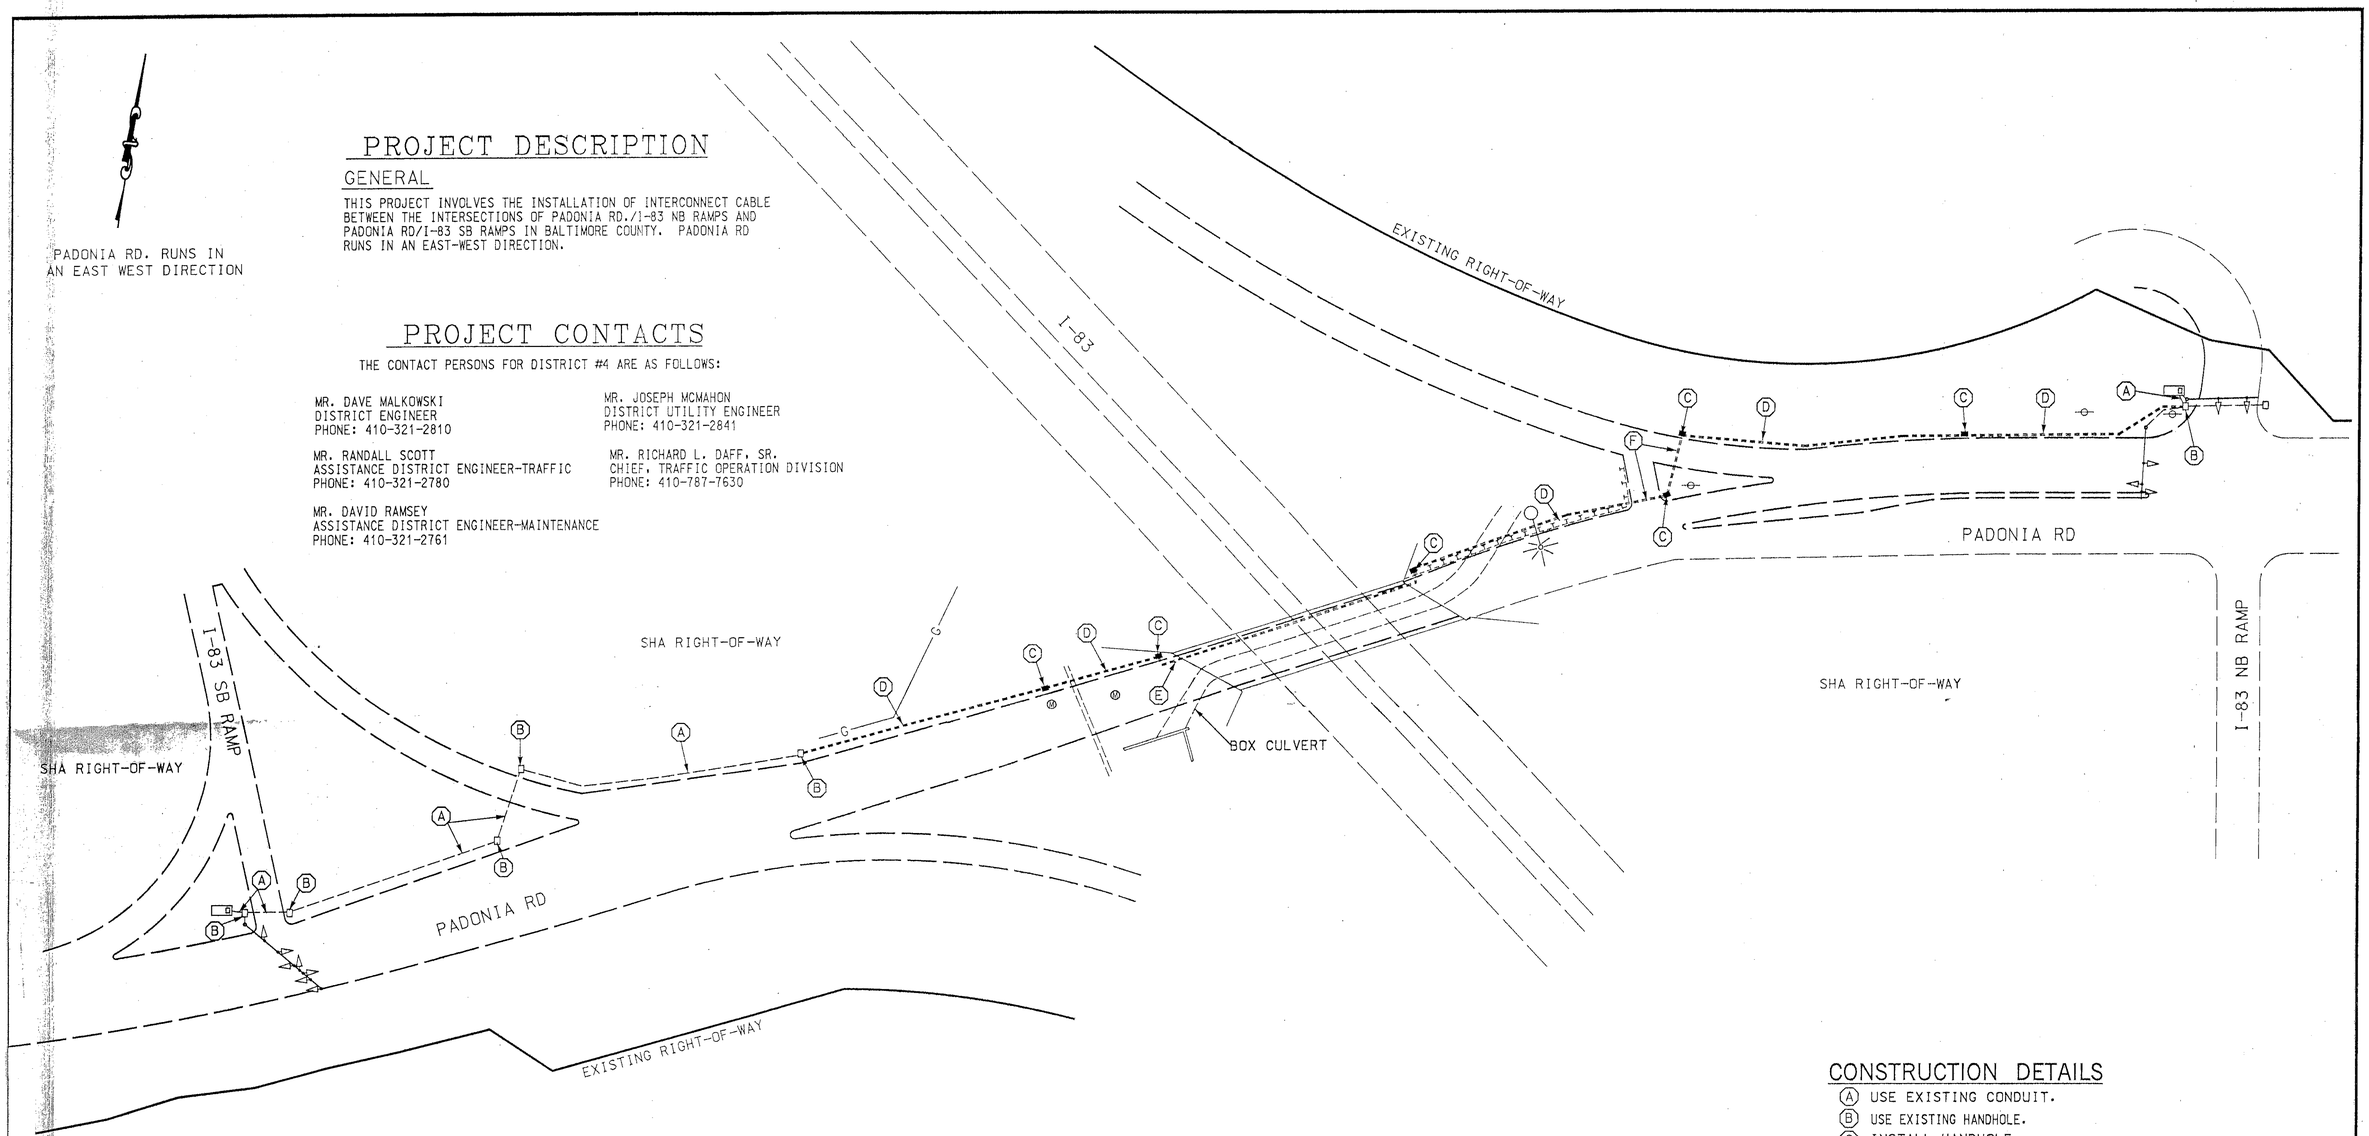

CONSTRUCTION DETAILS

- (A) USE EXISTING CONDUIT.
- (B) USE EXISTING HANDHOLE.
- (C) INSTALL HANDHOLE.
- (D) INSTALL 2" PVC SCHEDULE 80 CONDUIT - TRENCHED.
- (E) INSTALL 2" PVC SCHEDULE 80 CONDUIT - SLOTTED.
- (F) INSTALL 2" PVC SCHEDULE 80 CONDUIT - BORED.

EQUIPMENT LIST

B. EQUIPMENT TO BE FURNISHED AND/OR INSTALLED BY THE CONTRACTOR.

CAT CODE	ITEM	QUANTITY		DESCRIPTION
100000	1001	1	EA	MAINTENANCE OF TRAFFIC
203030	2001	1	CY	TEST PIT EXCAVATION
800000	8024	800	LF	FURNISH AND INSTALL 2 INCH SCH 80 RIGID PVC CONDUIT - TRENCHED
805145	8025	190	LF	FURNISH AND INSTALL 2 INCH SCH 80 RIGID PVC CONDUIT - SLOTTED
805105	8026	50	LF	FURNISH AND INSTALL 2 INCH SCH 80 RIGID PVC CONDUIT - BORED
811001	8033	6	EA	FURNISH AND INSTALL ELECTRICAL HANDHOLE
822002	8039	1,665	LF	FURNISH AND INSTALL 12-PAIR COMMUNICATION CABLE JELLYFILLED UNDERGROUND

REVISIONS

APPROVALS

TEAM LEADER, TRAFFIC ENGINEERING DESIGN DIVISION

for Dimitrios A. Zafeiris
ASST. CHIEF TRAFFIC ENGINEERING DESIGN DIVISION

7-28-99
CHIEF, TRAFFIC ENGINEERING DESIGN DIVISION

DIRECTOR, TRAFFIC & SAFETY

MARYLAND DOT - STATE HIGHWAY ADMINISTRATION
Office of Traffic & Safety
TRAFFIC ENGINEERING DESIGN DIVISION

PADONIA ROAD INTERCONNECT
I-83 NB RAMP TO I-83 SB RAMP

DRAWN BY: RJM	F.A.P. NO.		TS NO. 3936	SHEET NO.
CHECKED BY:	S.H.A. NO.	BA358A54/B54		
SCALE: 1" = 50'	COUNTY:	BALTIMORE	T.I.M.S. NO. D-294	1 OF 1
DATE: 7/28/99	LOG MILE:	03008307.58		

\\970012\td294gc01.dgn Jul. 27, 1999 15:48:54