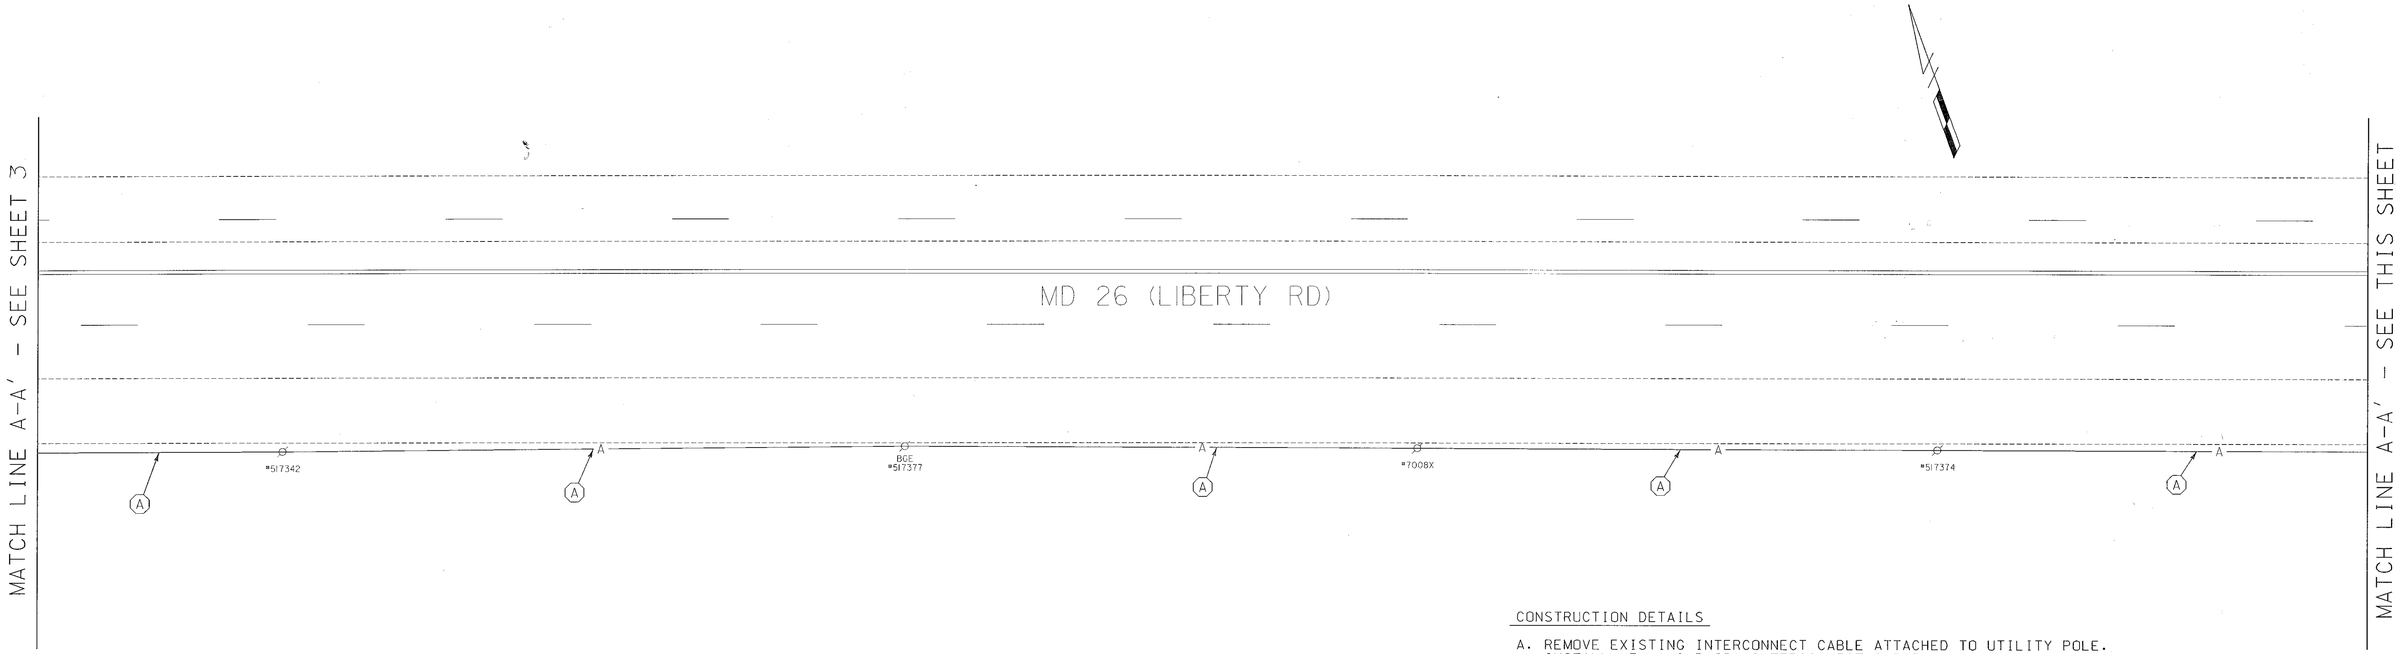

SHA #: BA445A54/B54 TOD #: AT357-15

MARYLAND DOT - STATE HIGHWAY ADMINISTRATION
Office of Traffic & Safety
TRAFFIC ENGINEERING DESIGN DIVISION

TRAFFIC SIGNALIZATION PLAN
MD 26 (LIBERTY RD) INTERCONNECT PLAN FROM PIKESWOOD DR TO OFFUTT RD

WR&A
Whitman, Requardt and Associates, LLP
801 South Caroline Street
Baltimore, Maryland 21231
(410) 235-3450

DRAWN BY:	S. BLOSS	F.A.P. NO.		TS NO.	SHEET NO.
CHECKED BY:	N. LEARY	S.H.A. NO.	AT3575185	1858	
SCALE:	1" = 20'	COUNTY:	BALTIMORE	T.I.M.S. NO.	
DATE:	8/1/2003	LOG MILE:		F452	4 OF 6

m:\20008\md26&Pikeswood\f452gp04.dgn