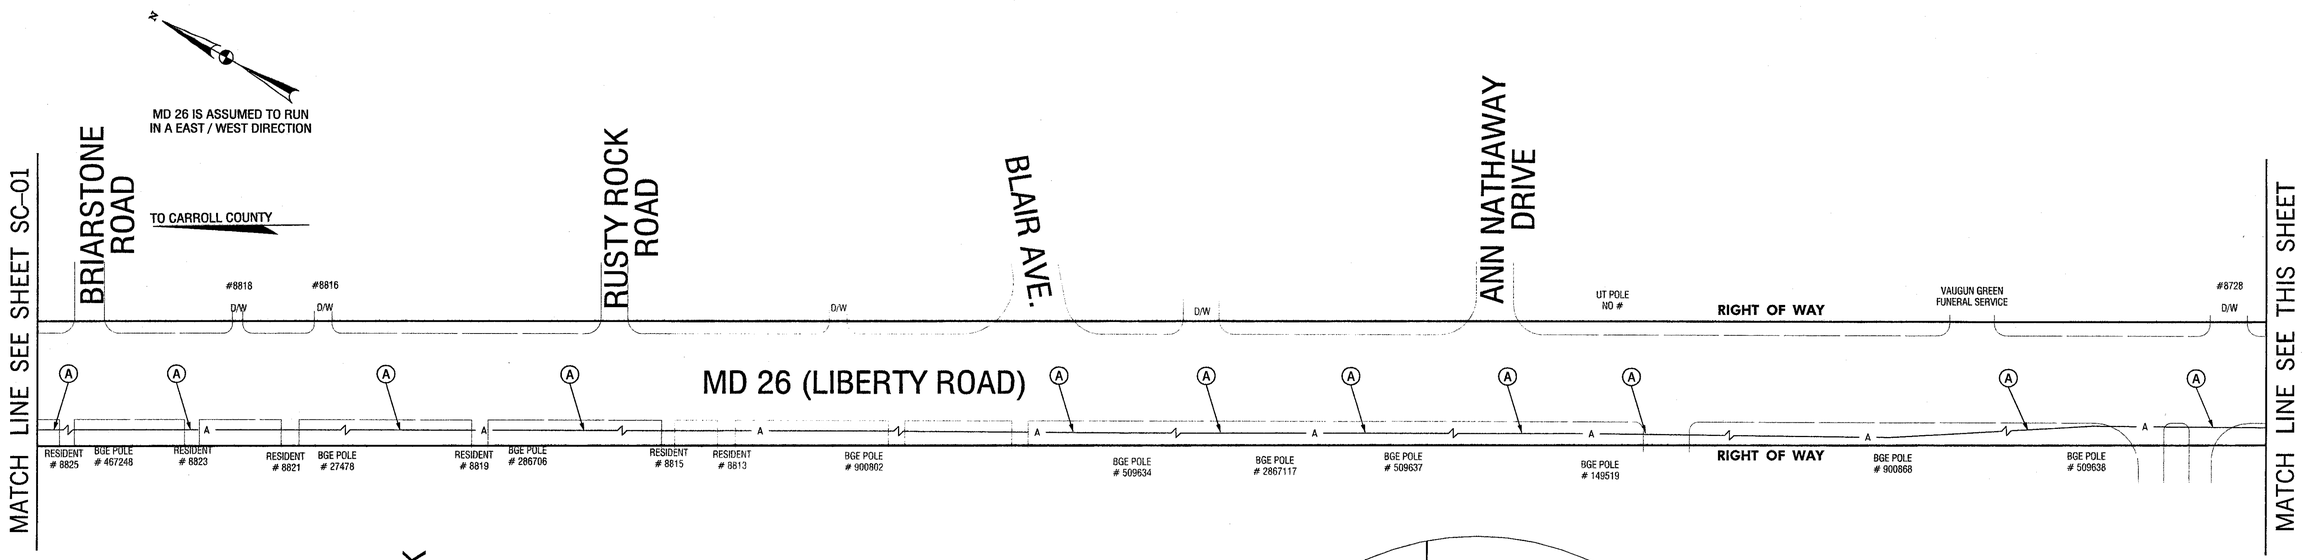

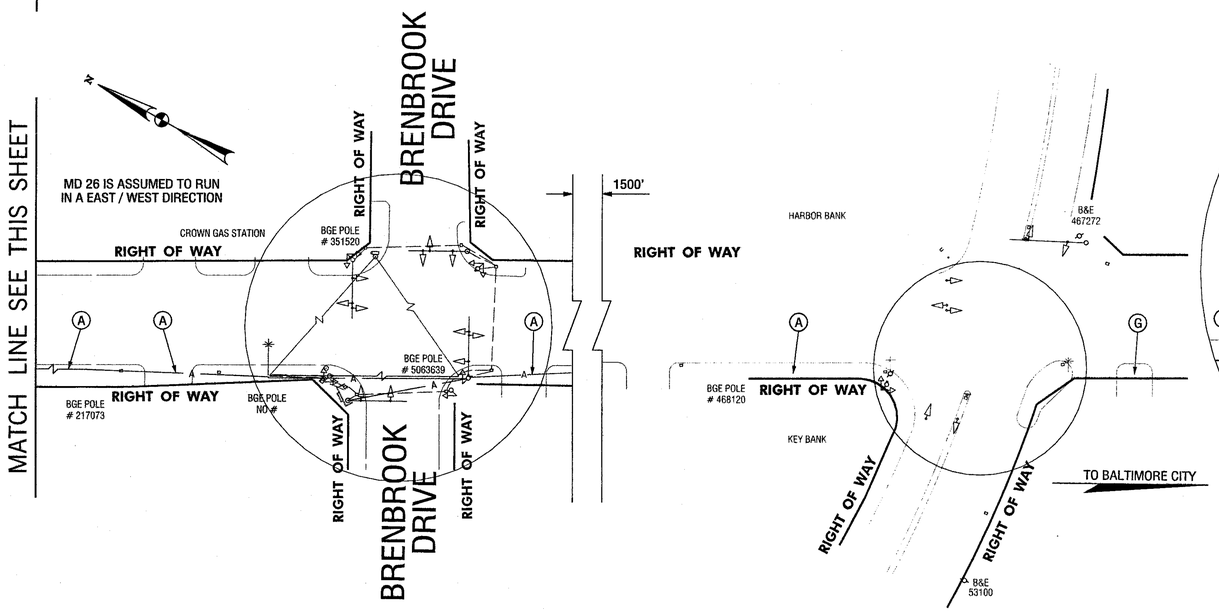

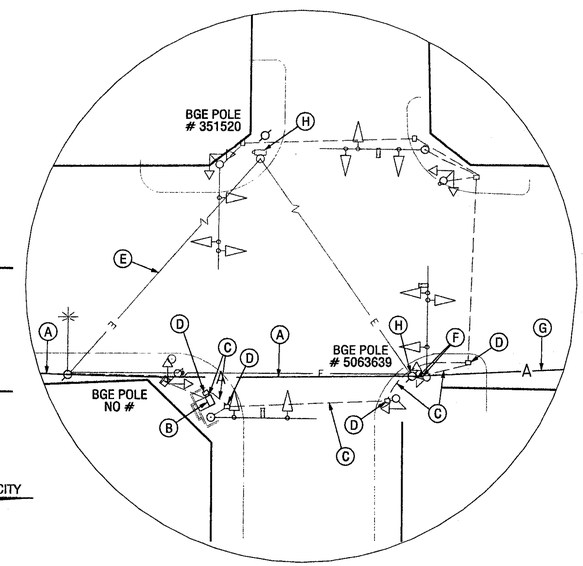

DETAIL AT
BRENBROOK DR.
N.T.S.

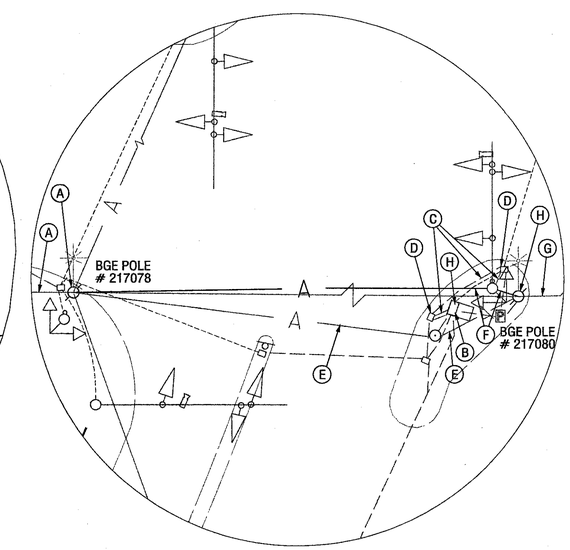

DETAIL AT
OLD COURT RD.
N.T.S.

CONSTRUCTION DETAILS

A. REMOVE AND DISPOSE EXISTING INTERCONNECT CABLE AND INSTALL 12 PAIR SELF SUPPORTING INTERCONNECT CABLE IN THE SAME LOCATION TO EXISTING UTILITY POLES (OVERHEAD) AS SHOWN.

B. CONTRACTOR SHALL CONNECT INTERCONNECT CABLE INTO BASE MOUNTED CABINET WITH LABEL AND TAGS AT CABLES END.

C. USE EXISTING CONDUIT.

D. USE EXISTING HANDHOLE.

E. REMOVE EXISTING INTERCONNECT CABLE COMPLETELY.

F. INSTALL 12 PAIR INTERCONNECT CABLE INTO THE TOP OF MAST ARM POLE AS SHOWN.

G. EXISTING I/C TO REMAIN.

H. CONTRACTOR SHALL DISCONNECT EXISTING INTERCONNECT CABLE FROM EXISTING CABINET PULL IT BACK TO BGE POLE NO. 5063639, 217078 AND 217080 THEN REROUTE INTO WEATHER HEAD, POLE, COUNDUITS AND TERMINATE INTO CABINET.

GENERAL NOTES

1. THE CONTRACTOR SHALL RE-USE EXISTING INTERCONNECT CABLE FROM BRENBROOK DRIVE TO OLD COURT ROAD PULLING THE CABLE BACK TO THE NEAREST UTILITY POLE AND RE-ROUTING IT THROUGH THE NEW WEATHER HEAD ON THE MAST ARM POLE AND CONDUIT TO THE BASE MOUNTED CABINET.

2. THE CONTRACTOR SHALL BE RESPONSIBLE FOR TERMINATING ALL SIGNAL CABLE TO THE APPROPRIATE TERMINALS AND PROPERLY LABEL EACH CABLE.

GEOMETRIC LEGEND

- EXISTING
- PROPOSED

UTILITY LEGEND

- SD — STORM DRAIN
- G — GAS MAIN
- W — WATER MAIN
- SAN — SEWER MAIN
- E — ELECTRIC CABLES
- A — AERIAL CABLES
- T — TELEPHONE CABLES
- FO — FIBER-OPTIC

BY:CFLEMING

SABRA, WANG & ASSOCIATES, INC.
1604 JOH AVENUE
SUITE 160
BALTIMORE, MD 21227
(410) 737-6564
WWW.SABRA-WANG.COM

APPROVALS	
TEAM LEADER	ORIGINAL ON FILE
ASST. DIV.	
DIVISION CHIEF	
OFFICE DIRECTOR	

REVISIONS				
(1) REPLACE INTERCONNECT CABLE WITH NEW 12 PAIR OVERHEAD CABLE SHA NO. AT7175185				05/01/2009
SWA				

PLOTTED: FRIDAY, APRIL 29, 2005 AT 09:56 AM
FILE: R:\2000\23\TASK III\DGN\PSC-P002-M26.DGN

STATE OF MARYLAND
DEPARTMENT OF TRANSPORTATION
STATE HIGHWAY ADMINISTRATION
OFFICE OF TRAFFIC & SAFETY
TRAFFIC ENGINEERING DESIGN DIVISION

MD 26 (LIBERTY ROAD) FROM GREENS LANE TO OLD COURT ROAD

INTERCONNECT PLAN

SCALE 1"= 50' DATE N/A CONTRACT NO. N/A

DESIGNED BY N/A COUNTY BALTIMORE
DRAWN BY N/A LOGMILE
CHECKED BY N/A T.I.M.S. NO. G336,G337,G338
F.A.P. NO. N/A TOD NO. N/A

DRAWING NO. TS-1858 F SHEET NO. 2 OF 4