GENERAL NOTES

REFER TO SHEET DE-1 FOR ALL GENERAL NOTES AND SHEET DE-2 FOR DETAILS

TYPE A COMBINATION CURB AND GUTTER ANY HEIGHT OR DEPTH	
LOCATION	QUANTITY (LF)
SOUTHWEST QUADRANT	57
SOUTHEAST QUADRANT	45

DETECTABLE WARNING SURFACE (TYPE 3 BRICK PAVERS) SHA STD. NO. MD-655.40	
LOCATION	QUANTITY (SF)
SOUTHWEST QUADRANT	27
SOUTHEAST QUADRANT	24

5 INCH CONCRETE SIDEWALK	
LOCATION	QUANTITY (SF)
SOUTHWEST QUADRANT	373
SOUTHEAST QUADRANT	443

TYPE A CURB ANY HEIGHT OR DEPTH	
LOCATION	QUANTITY (LF)
SOUTHWEST QUADRANT	40

MD 26 (LIBERTY RD)

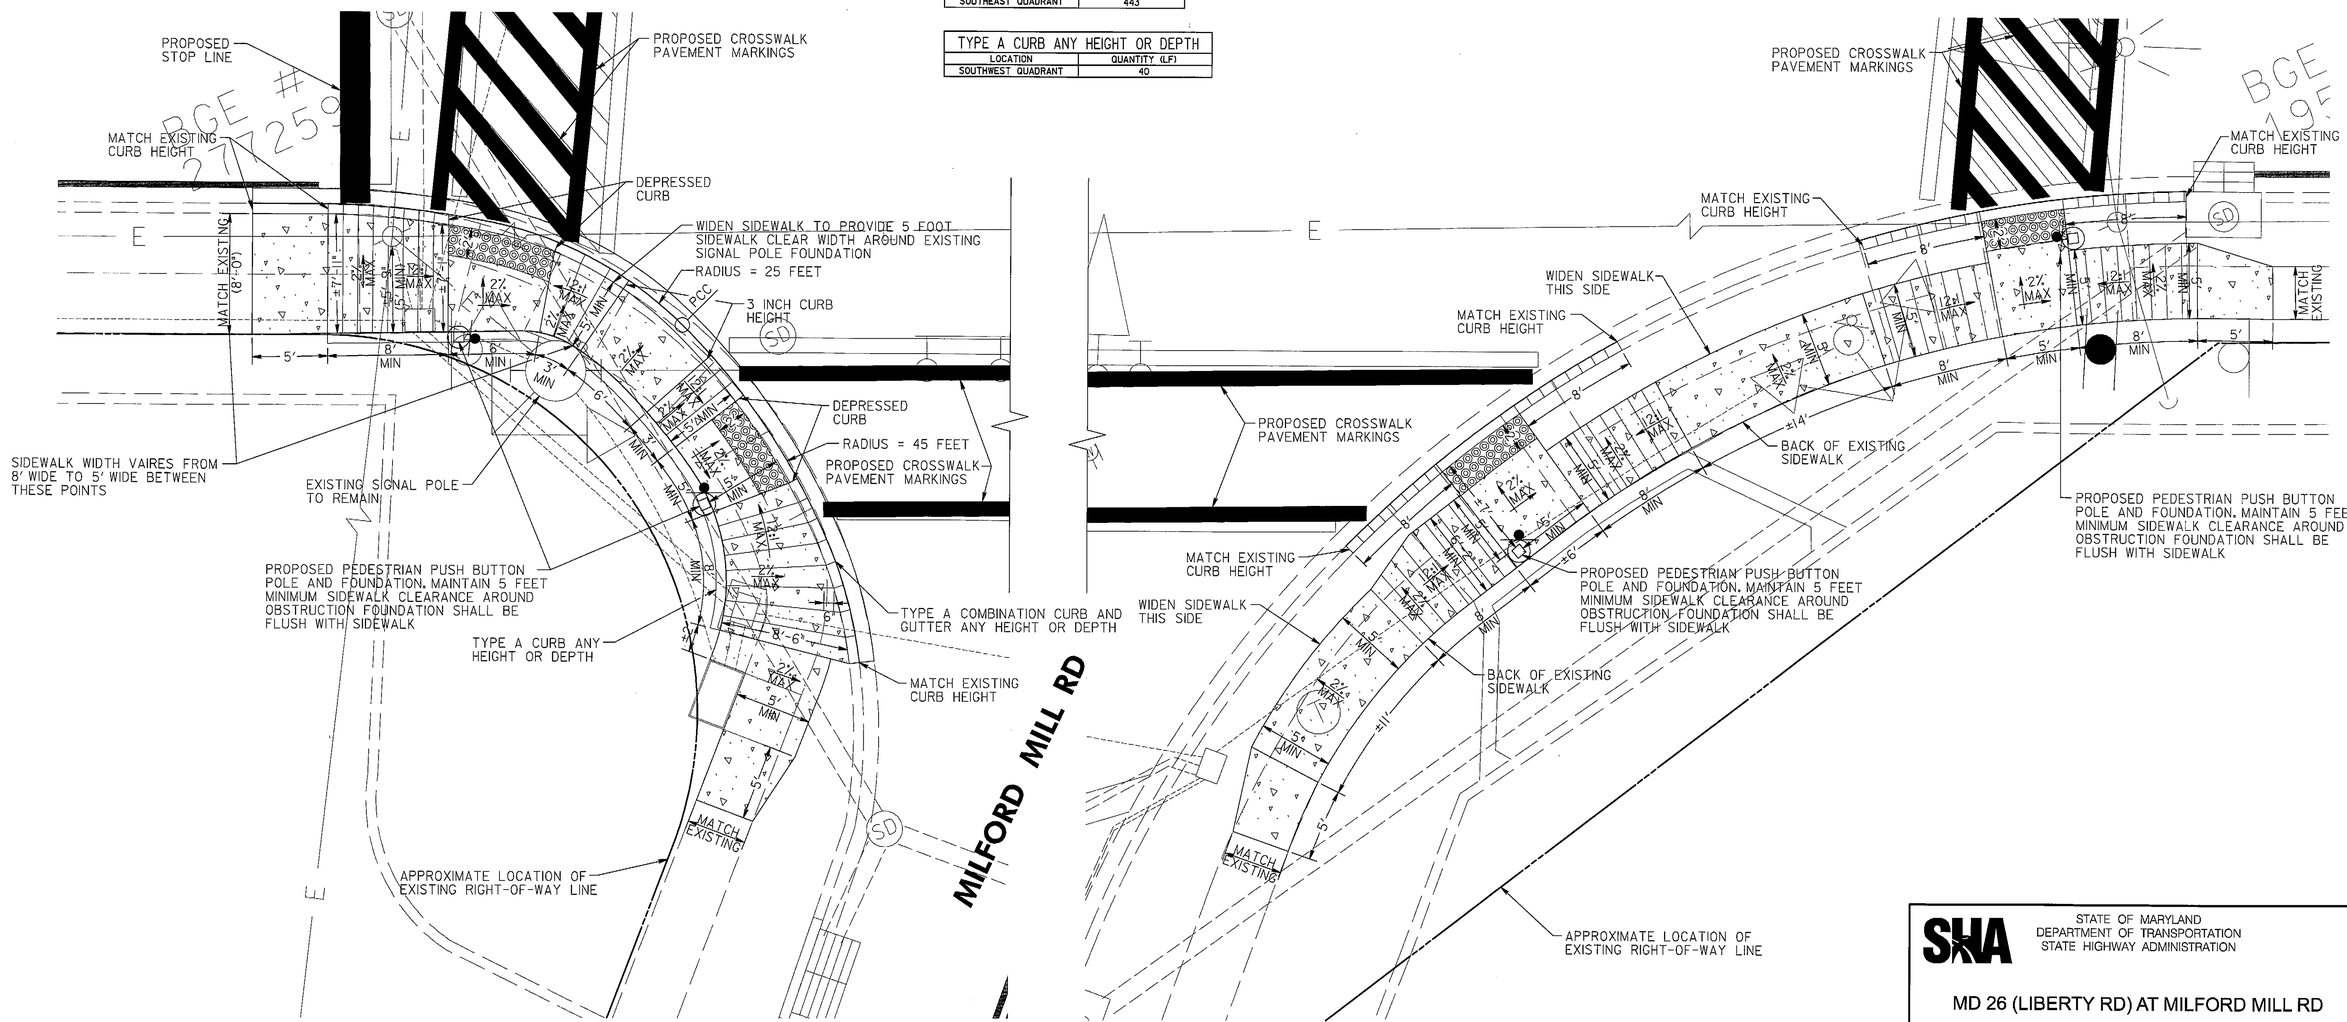

LEGEND

CONCRETE PAVEMENT

DETECTABLE WARNING SURFACE SHA STD. NO. MD-655.40 (TYPE 3 BRICK PAVERS)

RK&K
RUMMEL, KLEPPER & KAHL, LLP
81 MOSHER STREET | BALTIMORE, MD 21217
PH: (410) 728-2900 FAX: (410) 728-3160
Engineers | Construction Managers | Planners | Scientists
www.rkk.com

REVISIONS

PLOTTED: $DATE$
FILE: $FILE$

SHA
STATE OF MARYLAND
DEPARTMENT OF TRANSPORTATION
STATE HIGHWAY ADMINISTRATION

MD 26 (LIBERTY RD) AT MILFORD MILL RD

RAMP DETAILS

SCALE 1" = 5'	DATE JANUARY 2013	CONTRACT NO.	
DESIGNED BY JDG		COUNTY BALTIMORE	
DRAWN BY JBB		LOGMILE 03002607.65	
CHECKED BY ATD		TIMS NO. L825	
FAP NO.		TOD NO.	
TS NO. 3969-DE	DRAWING DE-3 OF 7	SHEET NO. 4 OF 4	

BORDER REV: DATE: June 1, 2004

BY: $USERNAME$

DRILL HOLES