F H WA REGION NO	STATE	FED. AID PROJ. NO	SHEET NO.	TOTAL SHEETS
3	MD.		1	1

SIGNALS 1,2

SIGN 3

Y 12"

BUSES ENTERING WHEN FLASHING

BLACK/ YELLOW

9' x 3'

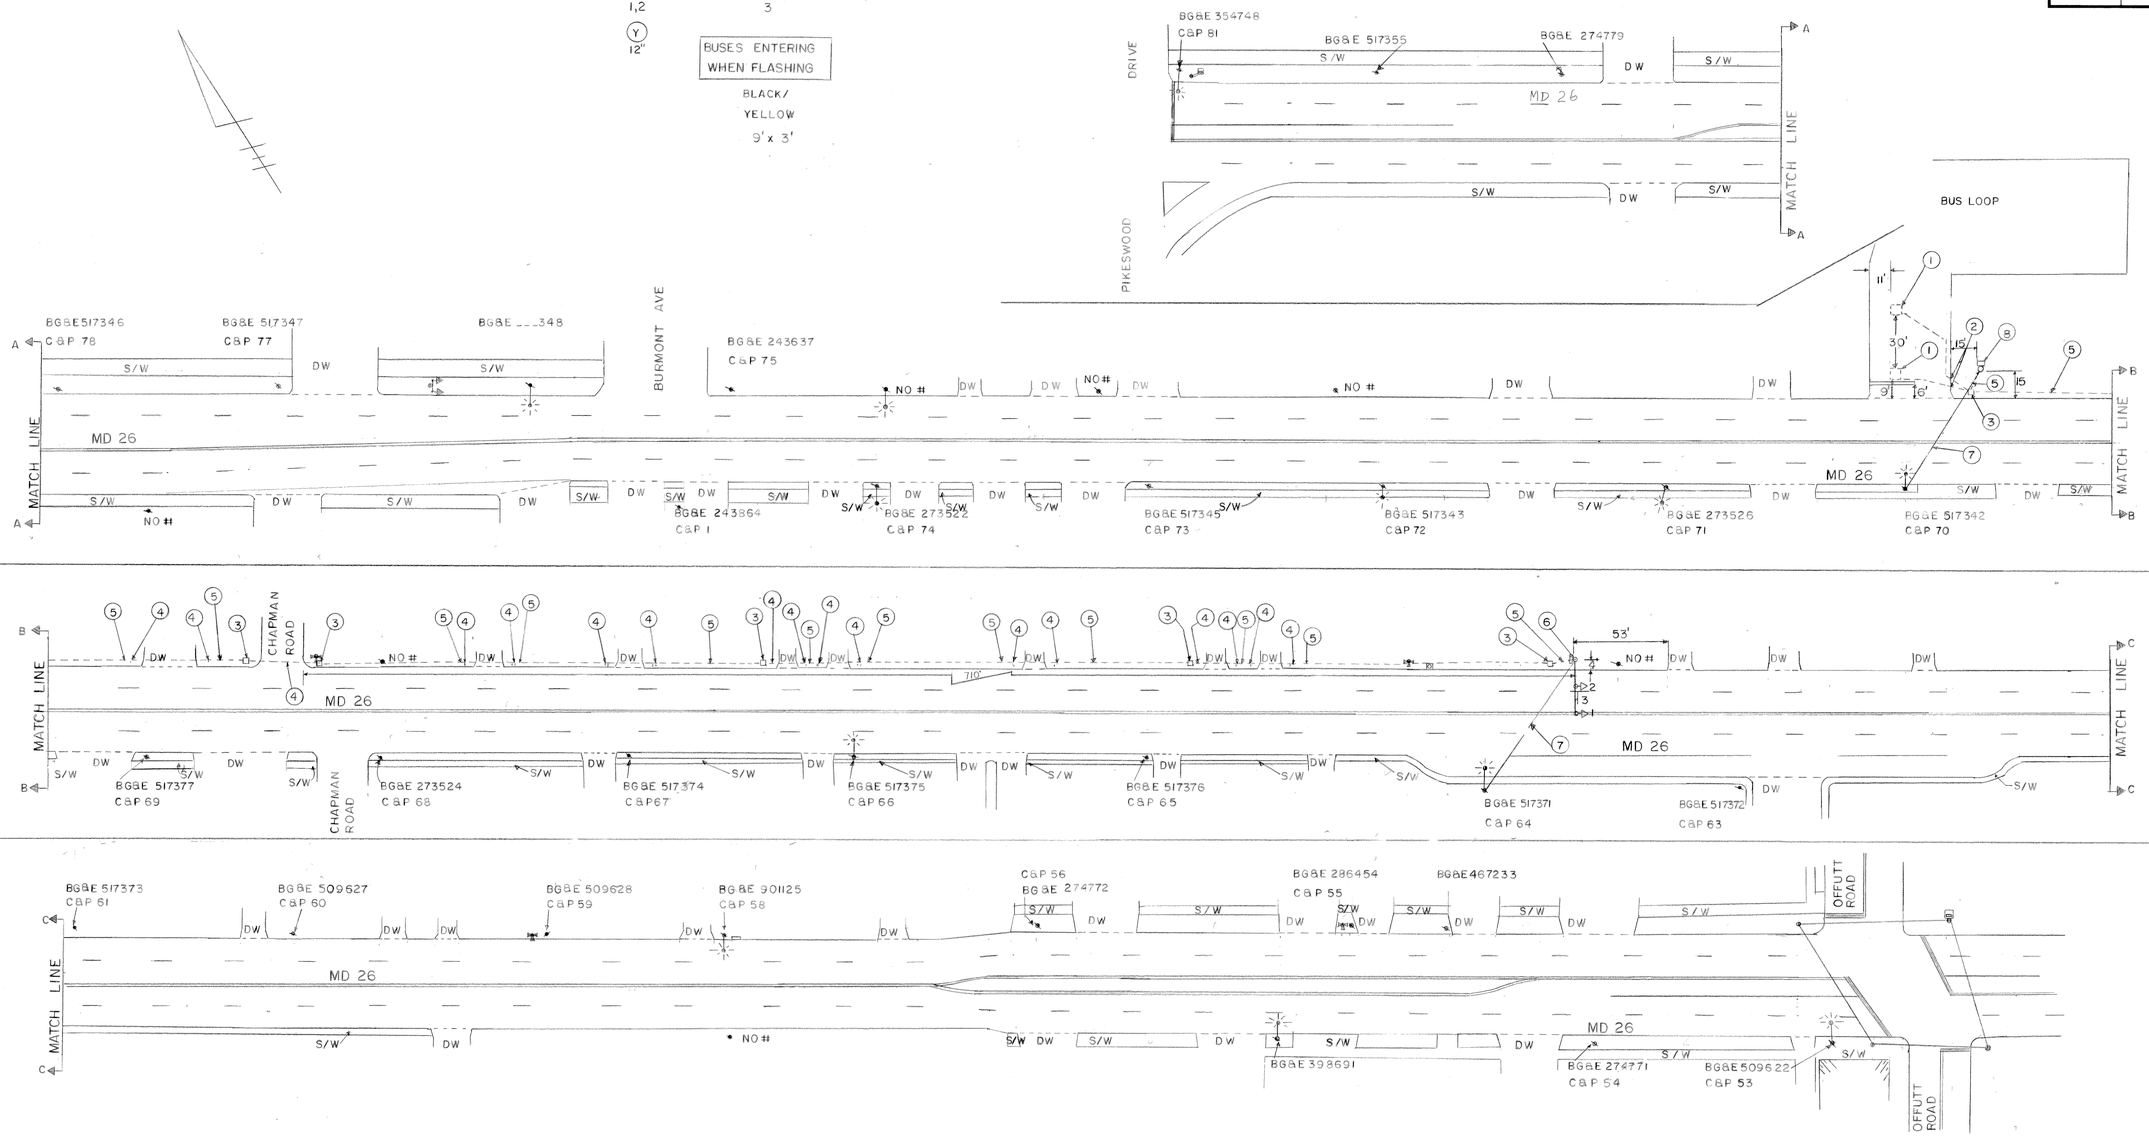

REVISIONS	APPROVALS
	9/4/87 CHIEF, SIGNAL DESIGN SECTION
	9-4-87 ASST. DISTRICT ENGINEER, TRAFFIC
	8/28/87 CHIEF, BUREAU OF TRAFFIC ENGINEERING
	8/26/87 DEPUTY CHIEF ENGINEER, OFFICE OF TRAFFIC

MARYLAND DEPARTMENT OF TRANSPORTATION
STATE HIGHWAY ADMINISTRATION – OFFICE OF TRAFFIC
BUREAU OF TRAFFIC ENGINEERING

DRAWN BY DAVID ANDREWS
DES. BY: DAVID ANDREWS
CHK. BY: 8/24/87

MD 26 at CHAPMAN ROAD
HIB FOR MTA BUS EXIT

COUNTY: BALTIMORE

DATE: 7/32/87
SCALE: 1" = 40'
F.A.P. NO. N/A
S.H.A. NO. QT-4-88
TS/FILE NO. TS-2368
SHEET NO. 1 OF 1

03002604.68