DRILL HOLES

DRILL HOLES

DRILL HOLES

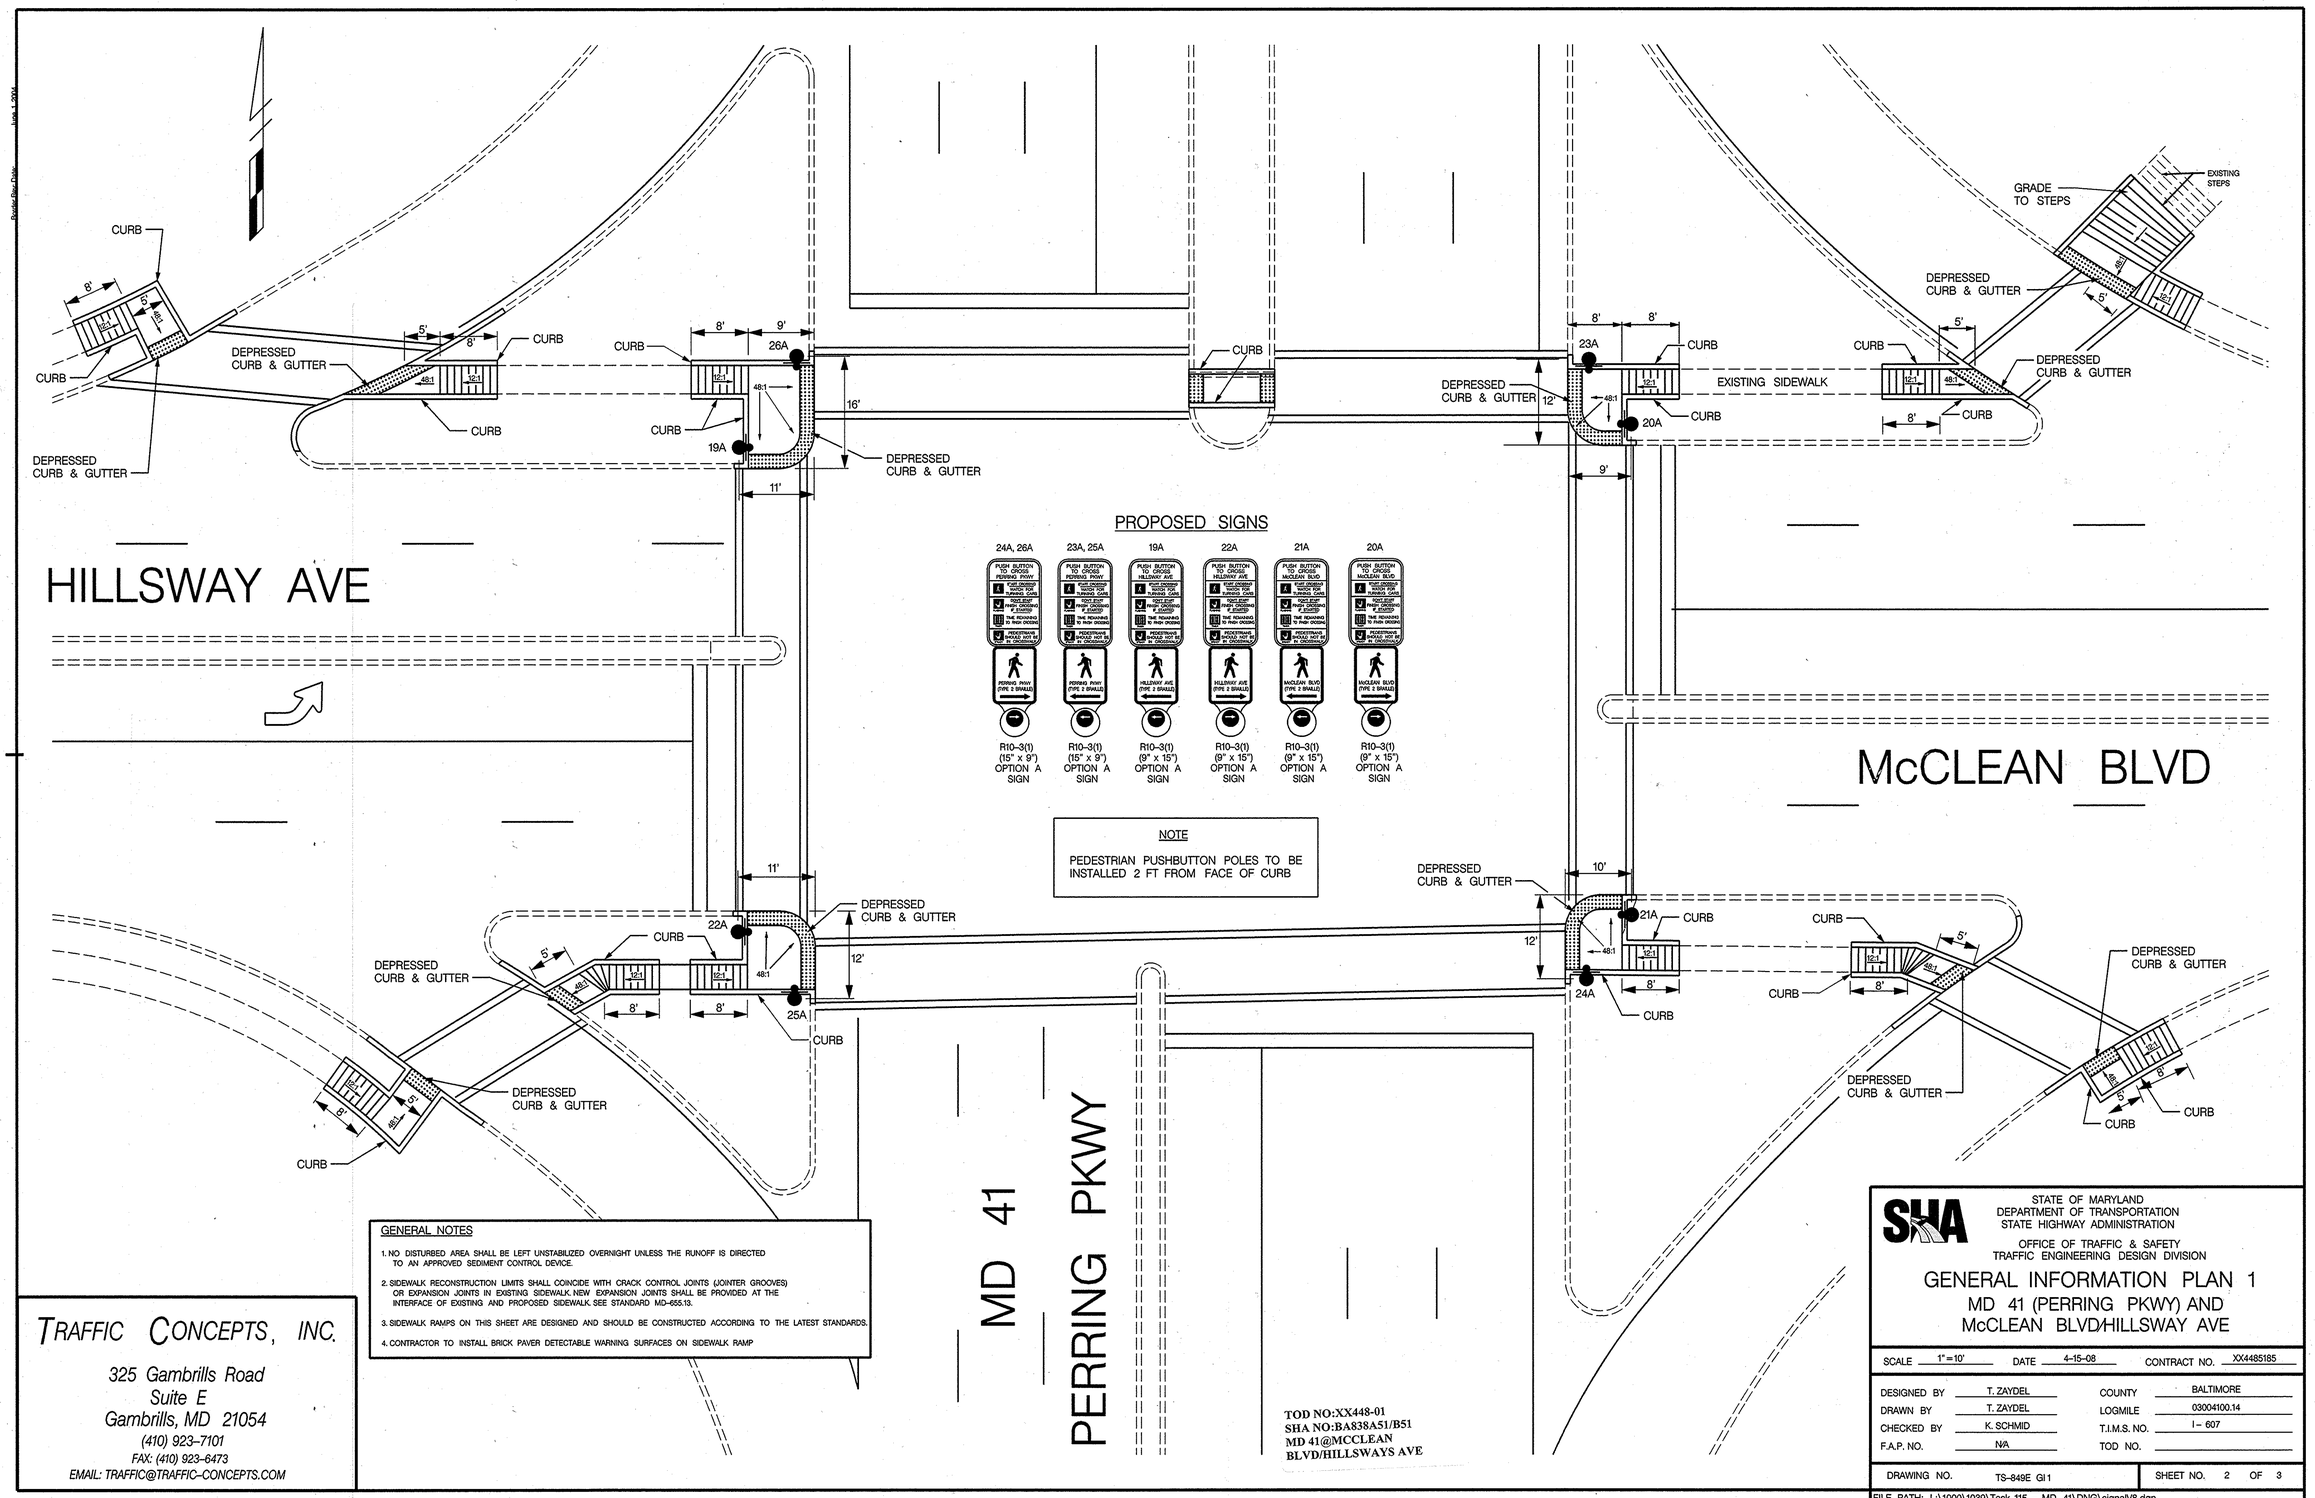

TRAFFIC CONCEPTS, INC.
325 Gambrills Road
Suite E
Gambrills, MD 21054
(410) 923-7101
FAX: (410) 923-6473
EMAIL: TRAFFIC@TRAFFIC-CONCEPTS.COM

STATE OF MARYLAND
DEPARTMENT OF TRANSPORTATION
STATE HIGHWAY ADMINISTRATION

OFFICE OF TRAFFIC & SAFETY
TRAFFIC ENGINEERING DESIGN DIVISION

GENERAL INFORMATION PLAN 1
MD 41 (PERRING PKWY) AND McCLEAN BLVD/HILLSWAY AVE

SCALE	1"=10'	DATE	4-15-08
CONTRACT NO.	XX4485185		
DESIGNED BY	T. ZAYDEL	COUNTY	BALTIMORE
DRAWN BY	T. ZAYDEL	LOGMILE	03004100.14
CHECKED BY	K. SCHMID	T.I.M.S. NO.	I- 607
F.A.P. NO.	N/A	TOD NO.	
DRAWING NO.	TS-849E GI1	SHEET NO.	2 OF 3

FILE PATH: L:\1000\1039\Task 115 - MD 41\DNG\signalV8.dgn
DATE: Wednesday, April 16, 2008 AT 09:58 AM