GENERAL NOTE

REMOVE AND DISPOSE OF ALL UNUSED INTERCONNECT CABLE.

CONSTRUCTION DETAILS

A. USE EXISTING CONDUIT. INSTALL 12-PAIR COMMUNICATION CABLE.
B. USE EXISTING HANDHOLE. INSTALL 12-PAIR COMMUNICATION CABLE.
C. USE EXISTING BASE MOUNTED CABINET AND CONTROLLER. INSTALL 12-PAIR COMMUNICATION CABLE.
G. USE EXISTING SPAN WIRE. INSTALL 12-PAIR COMMUNICATION CABLE.
H. USE EXISTING STRAIN POLE. INSTALL 12-PAIR COMMUNICATION CABLE.

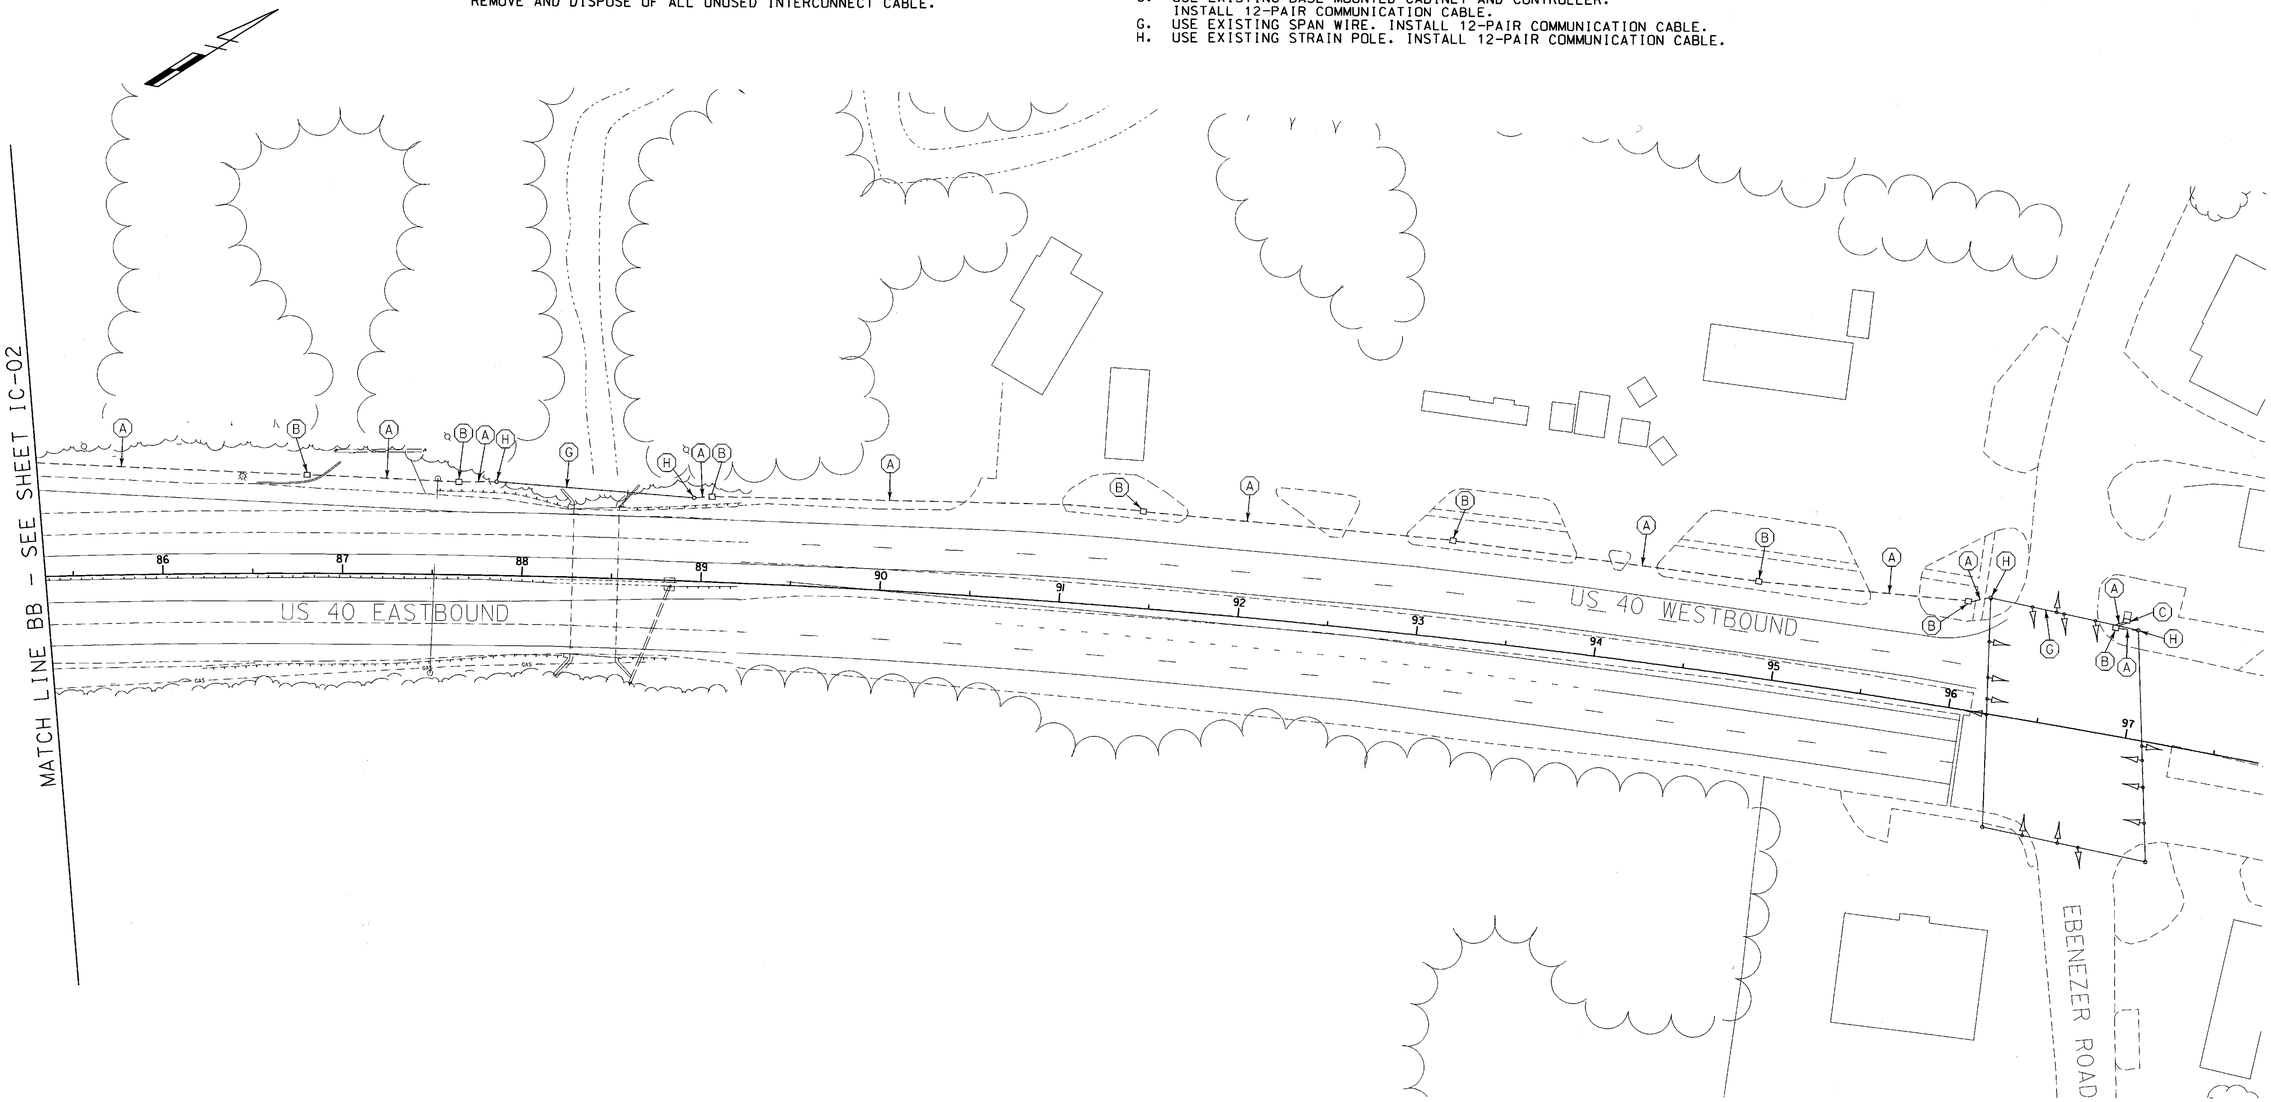

IC-03

LEGEND OF UNDERGROUND AND OVERHEAD UTILITIES

AERIAL CABLE	A
ELECTRICAL	E
TELEPHONE	T
GAS	G
SEWER	SS
STORM DRAIN	SD
WATER	W
CABLE TV	TV

MD 43 EXTENDED
CONTRACT BA8475171
GREENLINE REVISION
8/12/04

WR&A
Whitman, Requardt and Associates, LLP
801 South Caroline Street
Baltimore, Maryland 21231
(410) 235-3450

MARYLAND DOT - STATE HIGHWAY ADMINISTRATION
Office of Traffic & Safety
TRAFFIC ENGINEERING DESIGN DIVISION

INTERCONNECT PLAN
MD 43 EXT. - FROM RAMP 'A' TO EBENEZER RD

DRAWN BY:	S. BLOSS	F.A.P. NO.		TS NO.	SHEET NO.
CHECKED BY:	N. LEARY	S.H.A. NO.	BA8475171		
SCALE:	1" = 40'	COUNTY:	BALTIMORE	T.I.M.S. NO.	715.4 OF 777
DATE:	8/10/2004	LOG MILE:			

M:\3142510\ic03_us40.dgn