F H WA REGION NO	STATE	FED. AID PROJ. NO	SHEET NO.	TOTAL SHEETS
3	MD.			

NOTE: MD 91 IS ASSUMED TO RUN IN A NORTH-SOUTH DIRECTION

SIGNS

3

W1-4L
48" X 48"

4

35
M.P.H.

W13-1
30" X 30"

SIGNALS

1,2
Y
12"

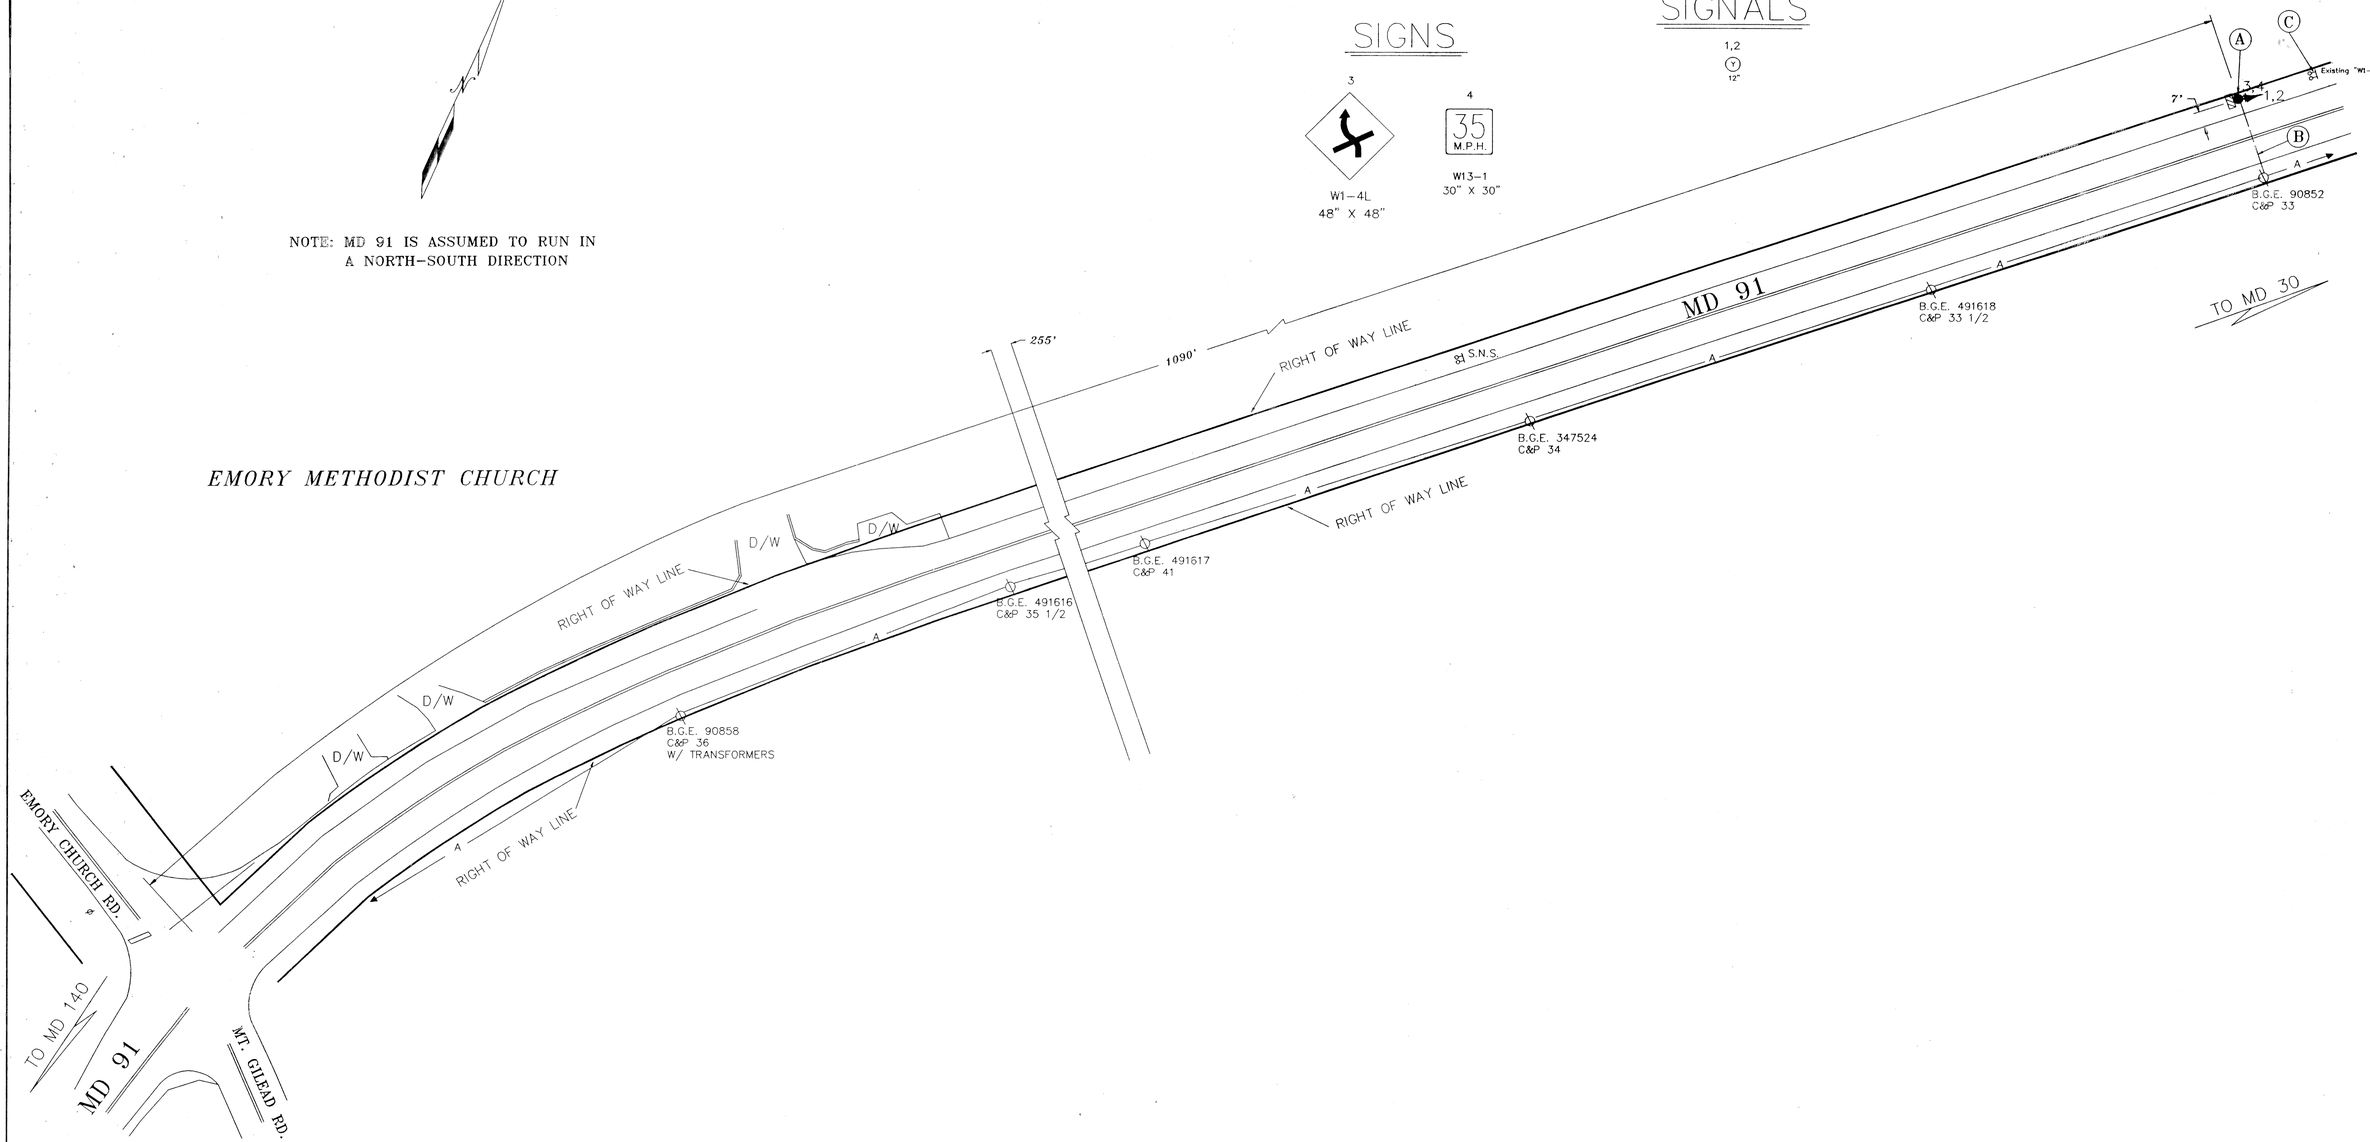

LOG MILE: 03009100.20

LEGEND OF UNDERGROUND AND OVERHEAD UTILITIES

AERIAL CABLE	A — A — A — A
ELECTRIC	E — E — E — E — E
TELEPHONE	T — T — T — T — T
GAS	G — G — G — G — G
SEWER	S — S — S — S — S
WATER	W — W — W — W — W
CABLE TV	TV — TV — TV — TV — TV

REVISIONS	APPROVALS
	for DAZ — CHIEF, SIGNAL DESIGN SECTION
	ASST. DISTRICT ENGINEER, TRAFFIC
	CHIEF, TRAFFIC ENGINEERING DESIGN DIVISION
	1/13/95 — DIRECTOR, OFFICE OF TRAFFIC & SAFETY

MDOT – STATE HIGHWAY ADMINISTRATION
OFFICE OF TRAFFIC & SAFETY
TRAFFIC ENGINEERING DESIGN DIVISION

DRAWN BY: C. Jednorski
DES. BY: C. Jednorski
CHK. BY: 1-13-95

MD 91 & EMORY CHURCH RD./ MT. GILEAD RD.

SIGNAL #
COUNTY: BALTIMORE

DATE: 12/7/94
SCALE: 1" = 30'
F.A.P. NO.
S.H.A. NO.
TS/STD. NO. 3489
SHEET NO. ___ OF ___