FHWA REGION NO	STATE	FED. AID PROJ. NO	SHEET NO.	TOTAL SHEETS
3	MD.	CMG-3017(13)E	17	23

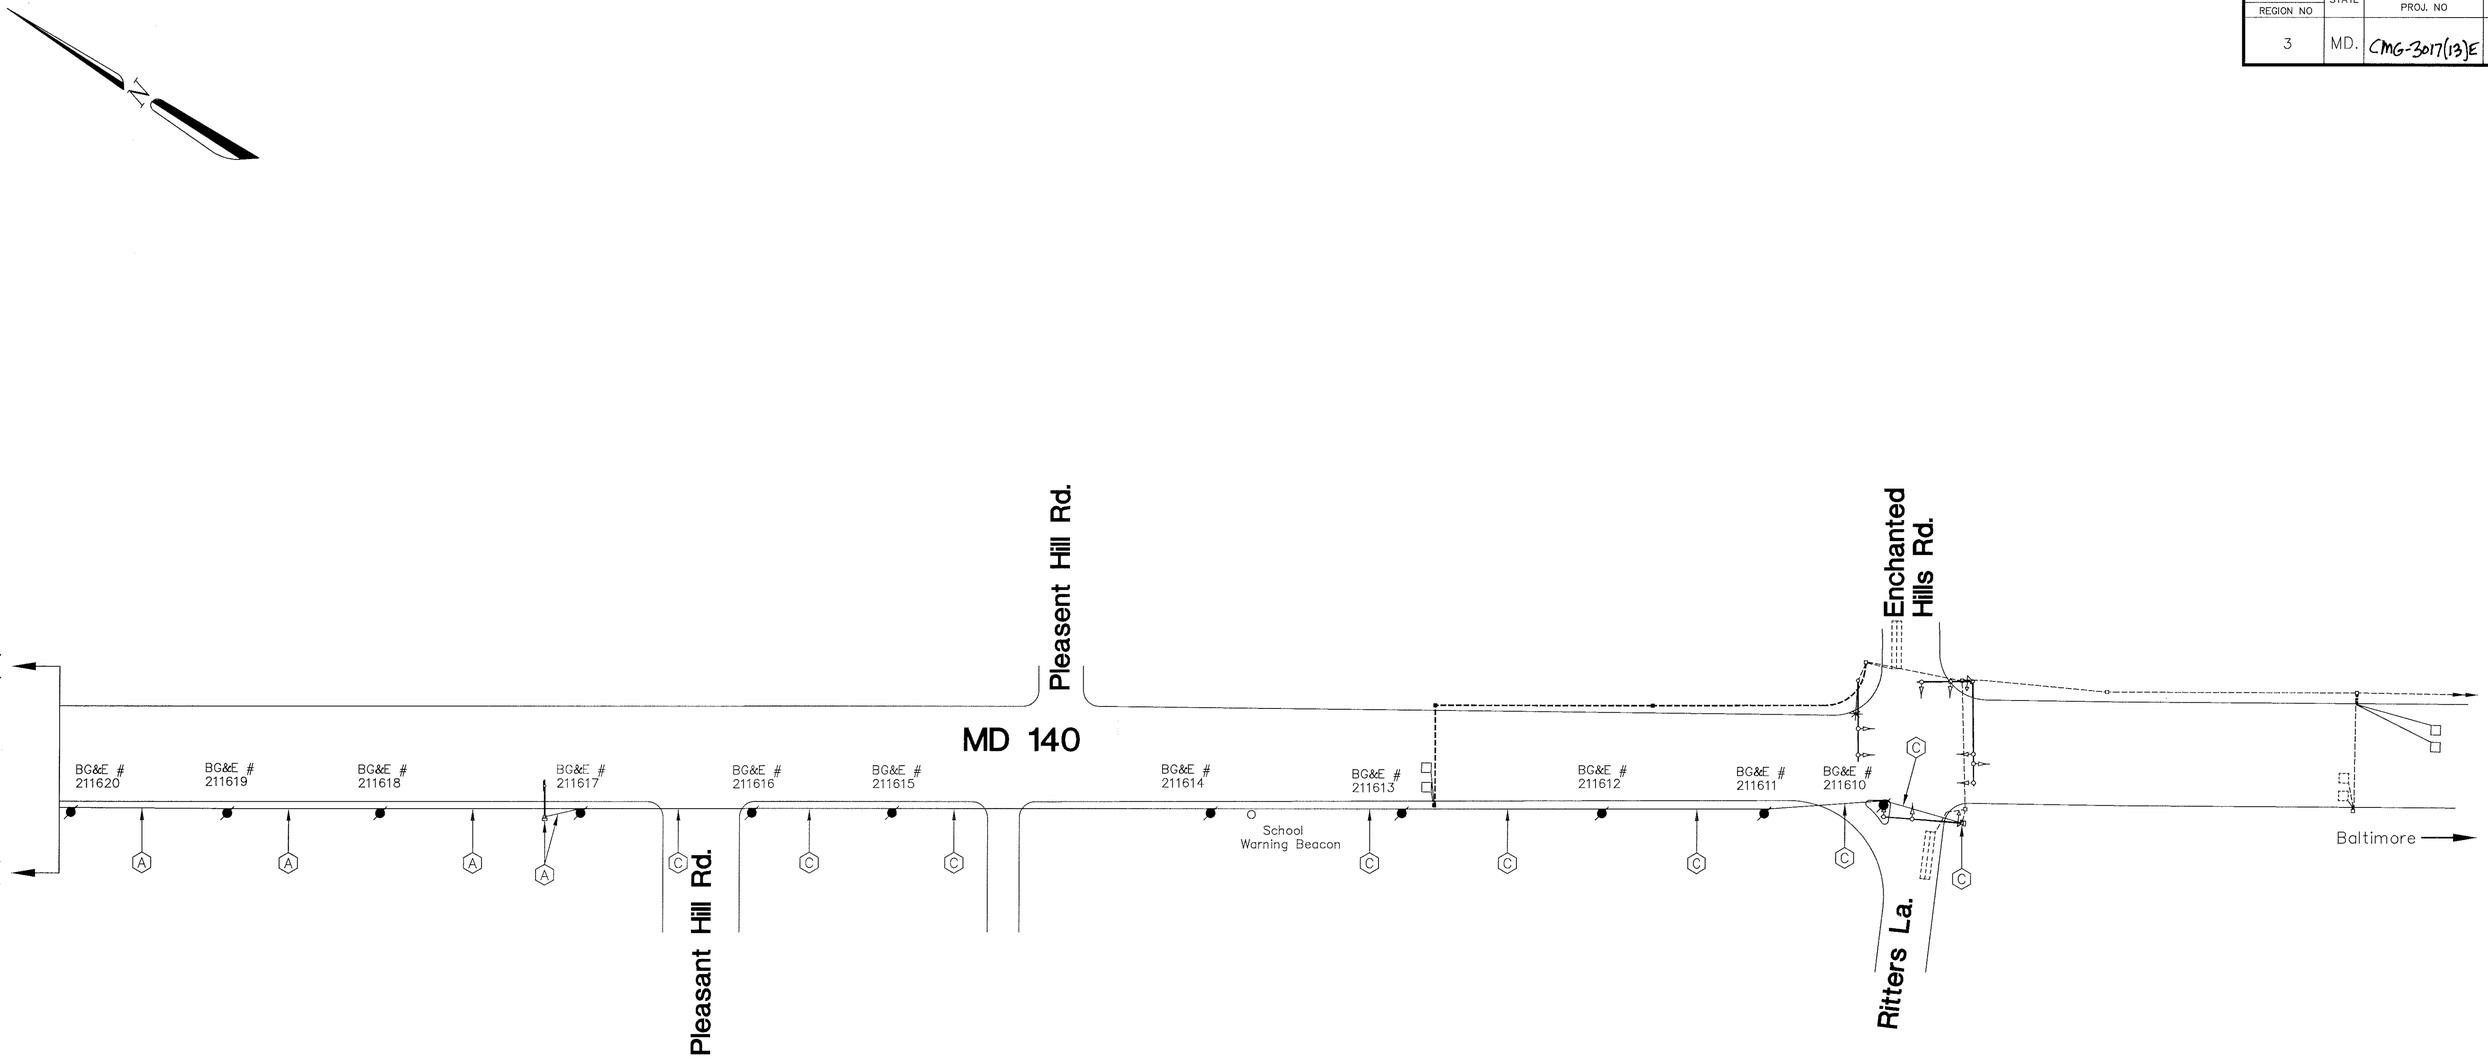

A/E GROUP, INC.
CONSULTING ENGINEERS • PLANNERS
11409 CRONHILL DRIVE
OWINGS MILLS, MD. 21117
(410) 363-1908

REVISIONS

APPROVALS

CHIEF, SIGNAL DESIGN SECTION 11/15/94

ASST. DISTRICT ENGINEER, TRAFFIC

CHIEF, TRAFFIC ENGINEERING DESIGN DIVISION 11/15/94

DIRECTOR, OFFICE OF TRAFFIC & SAFETY 11/15/94

MDOT – STATE HIGHWAY ADMINISTRATION
Office of Traffic & Safety
TRAFFIC ENGINEERING DESIGN DIVISION

DRAWN BY: J. Dirndorfer
DES. BY: J. Dirndorfer
CHK. BY: 11-15-94

MD 140 From Ritters La./Enchanted Hills Rd. To Chartley Rd.

COUNTY: BALTIMORE

DATE: November 15, 1994
SCALE: 1" = 50'

F.A.P. NO. CMG-3017(13)E
S.H.A. NO. B-156-501-485

TS/STD. NO. **2023 X4**

SHEET NO. 17 OF 23