SKETCH (1 OF 2)

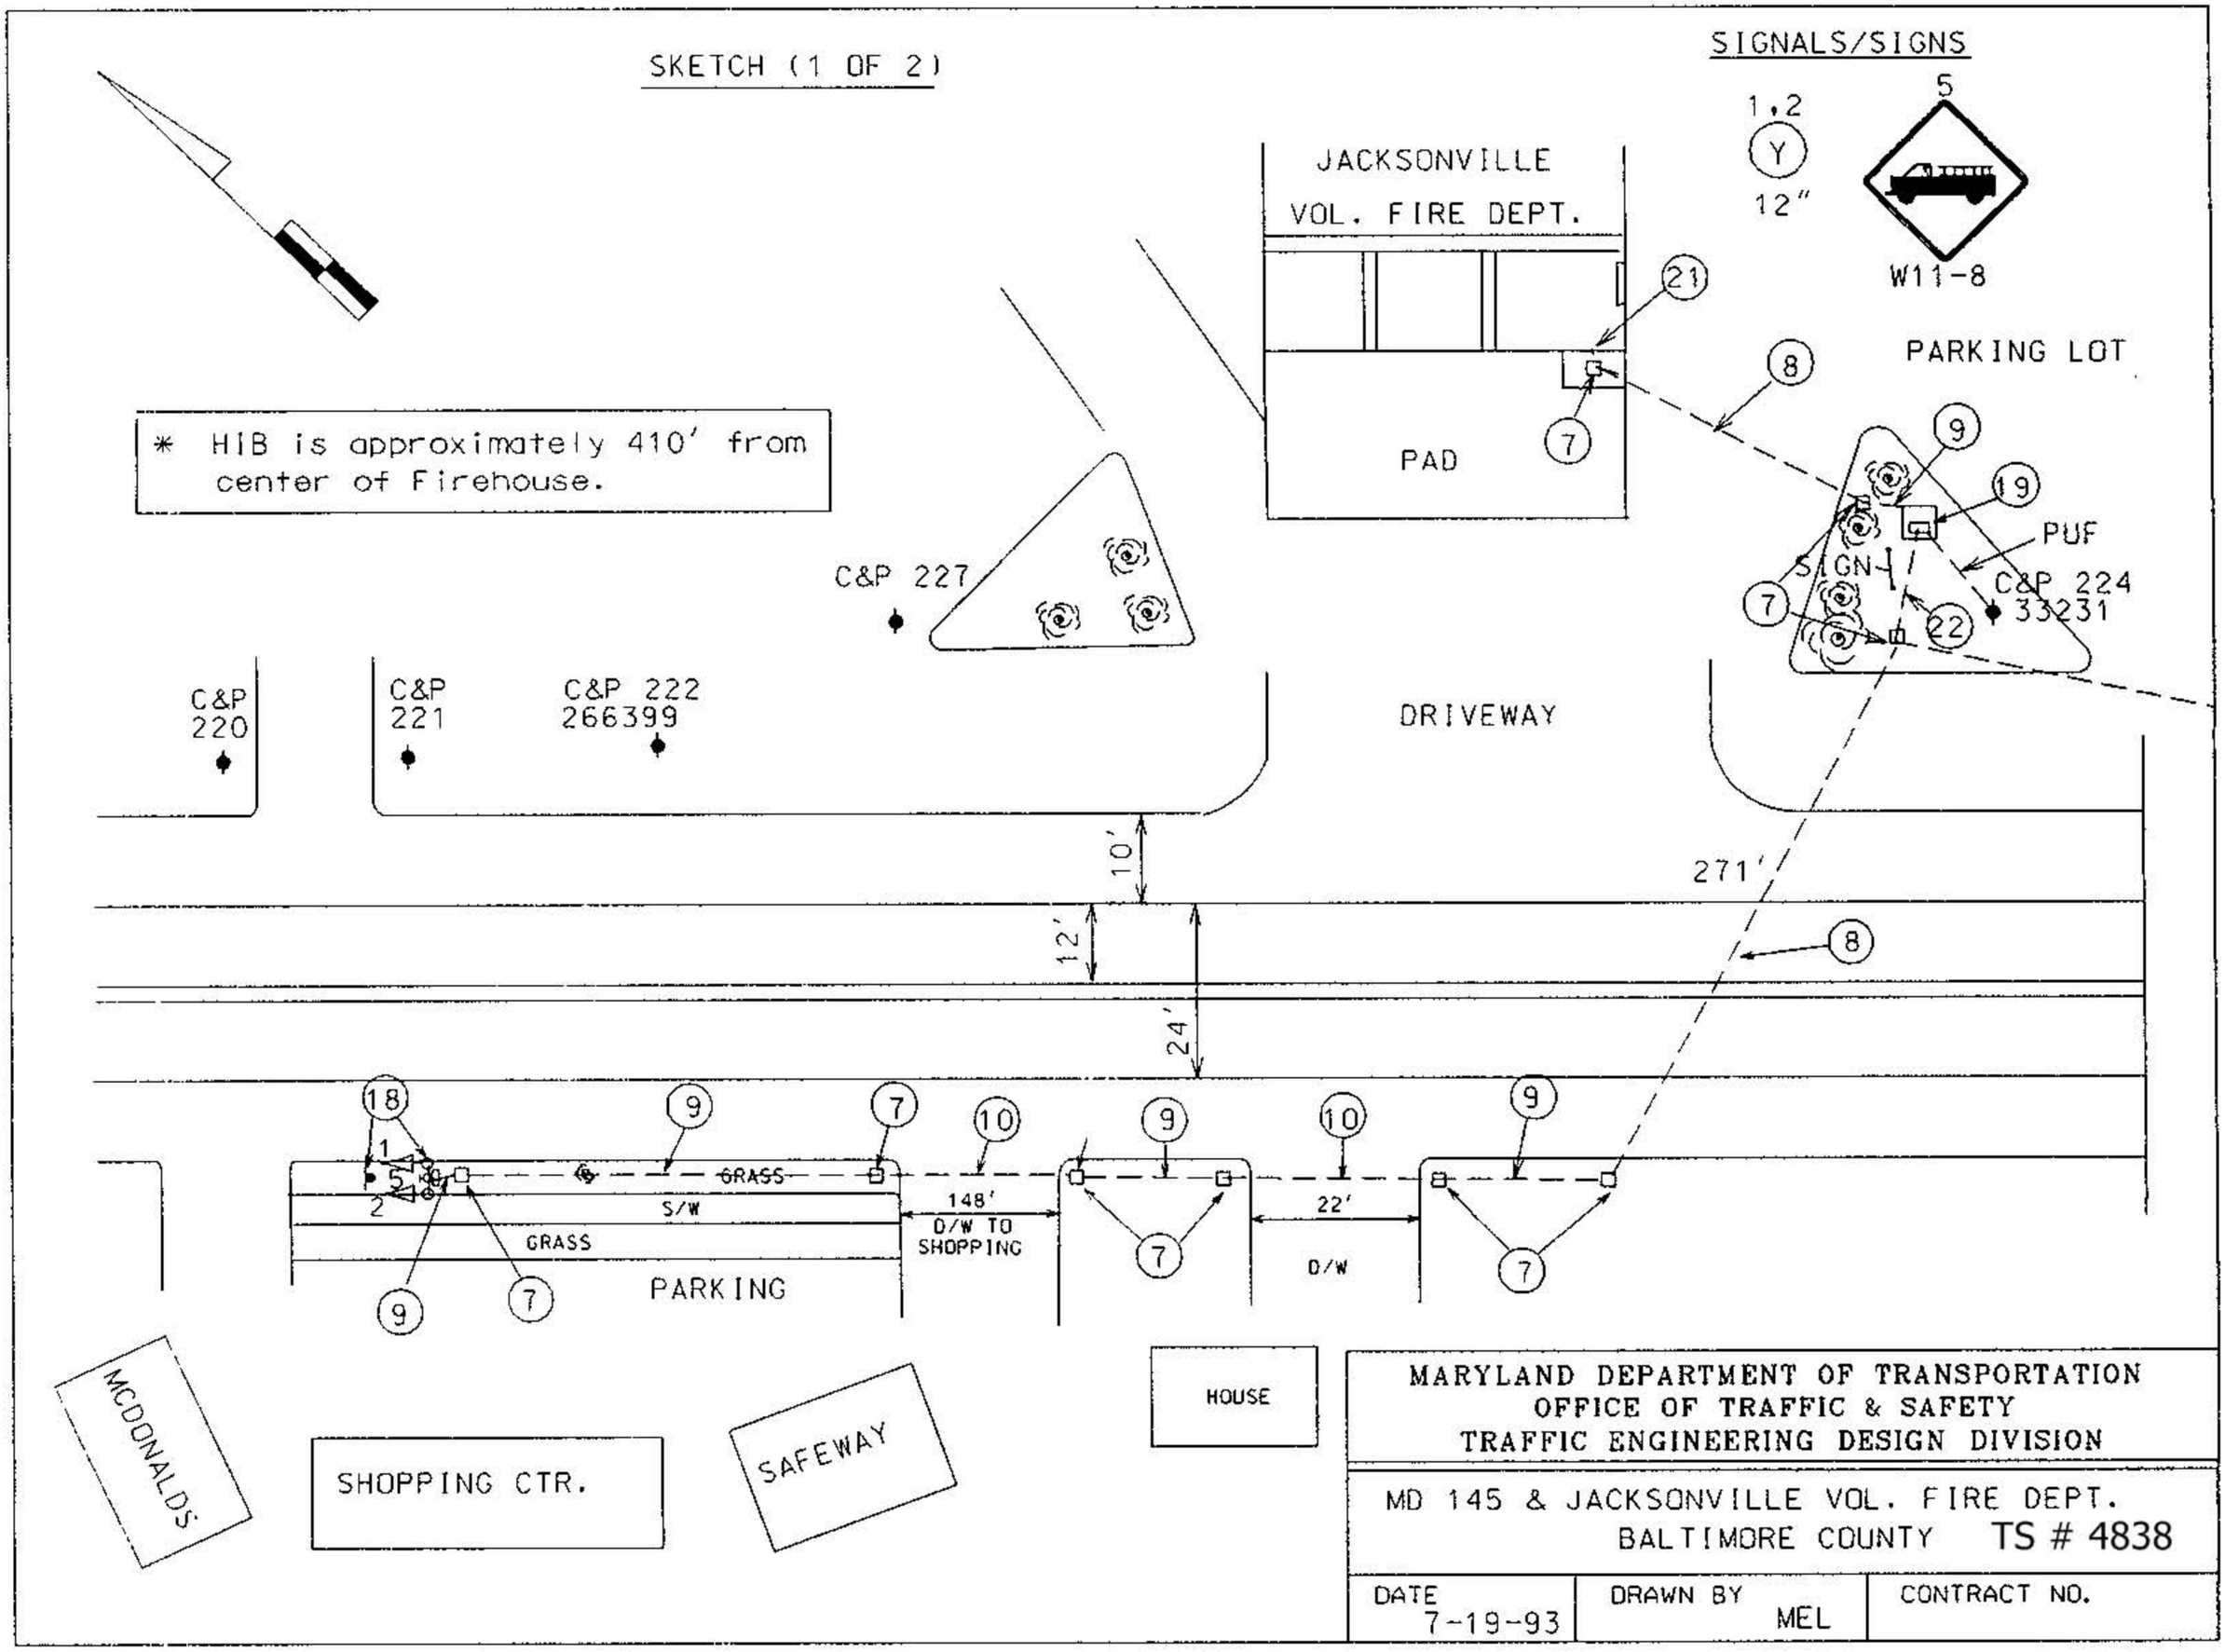

MARYLAND DEPARTMENT OF TRANSPORTATION
OFFICE OF TRAFFIC & SAFETY
TRAFFIC ENGINEERING DESIGN DIVISION

MD 145 & JACKSONVILLE VOL. FIRE DEPT.
BALTIMORE COUNTY TS # 4838

DATE	DRAWN BY	CONTRACT NO.
7-19-93	MEL	