FHWA REGION NO	STATE	FED AID PROJ NO	SHEET NO.	TOTAL SHEETS
3	MD.		4	7

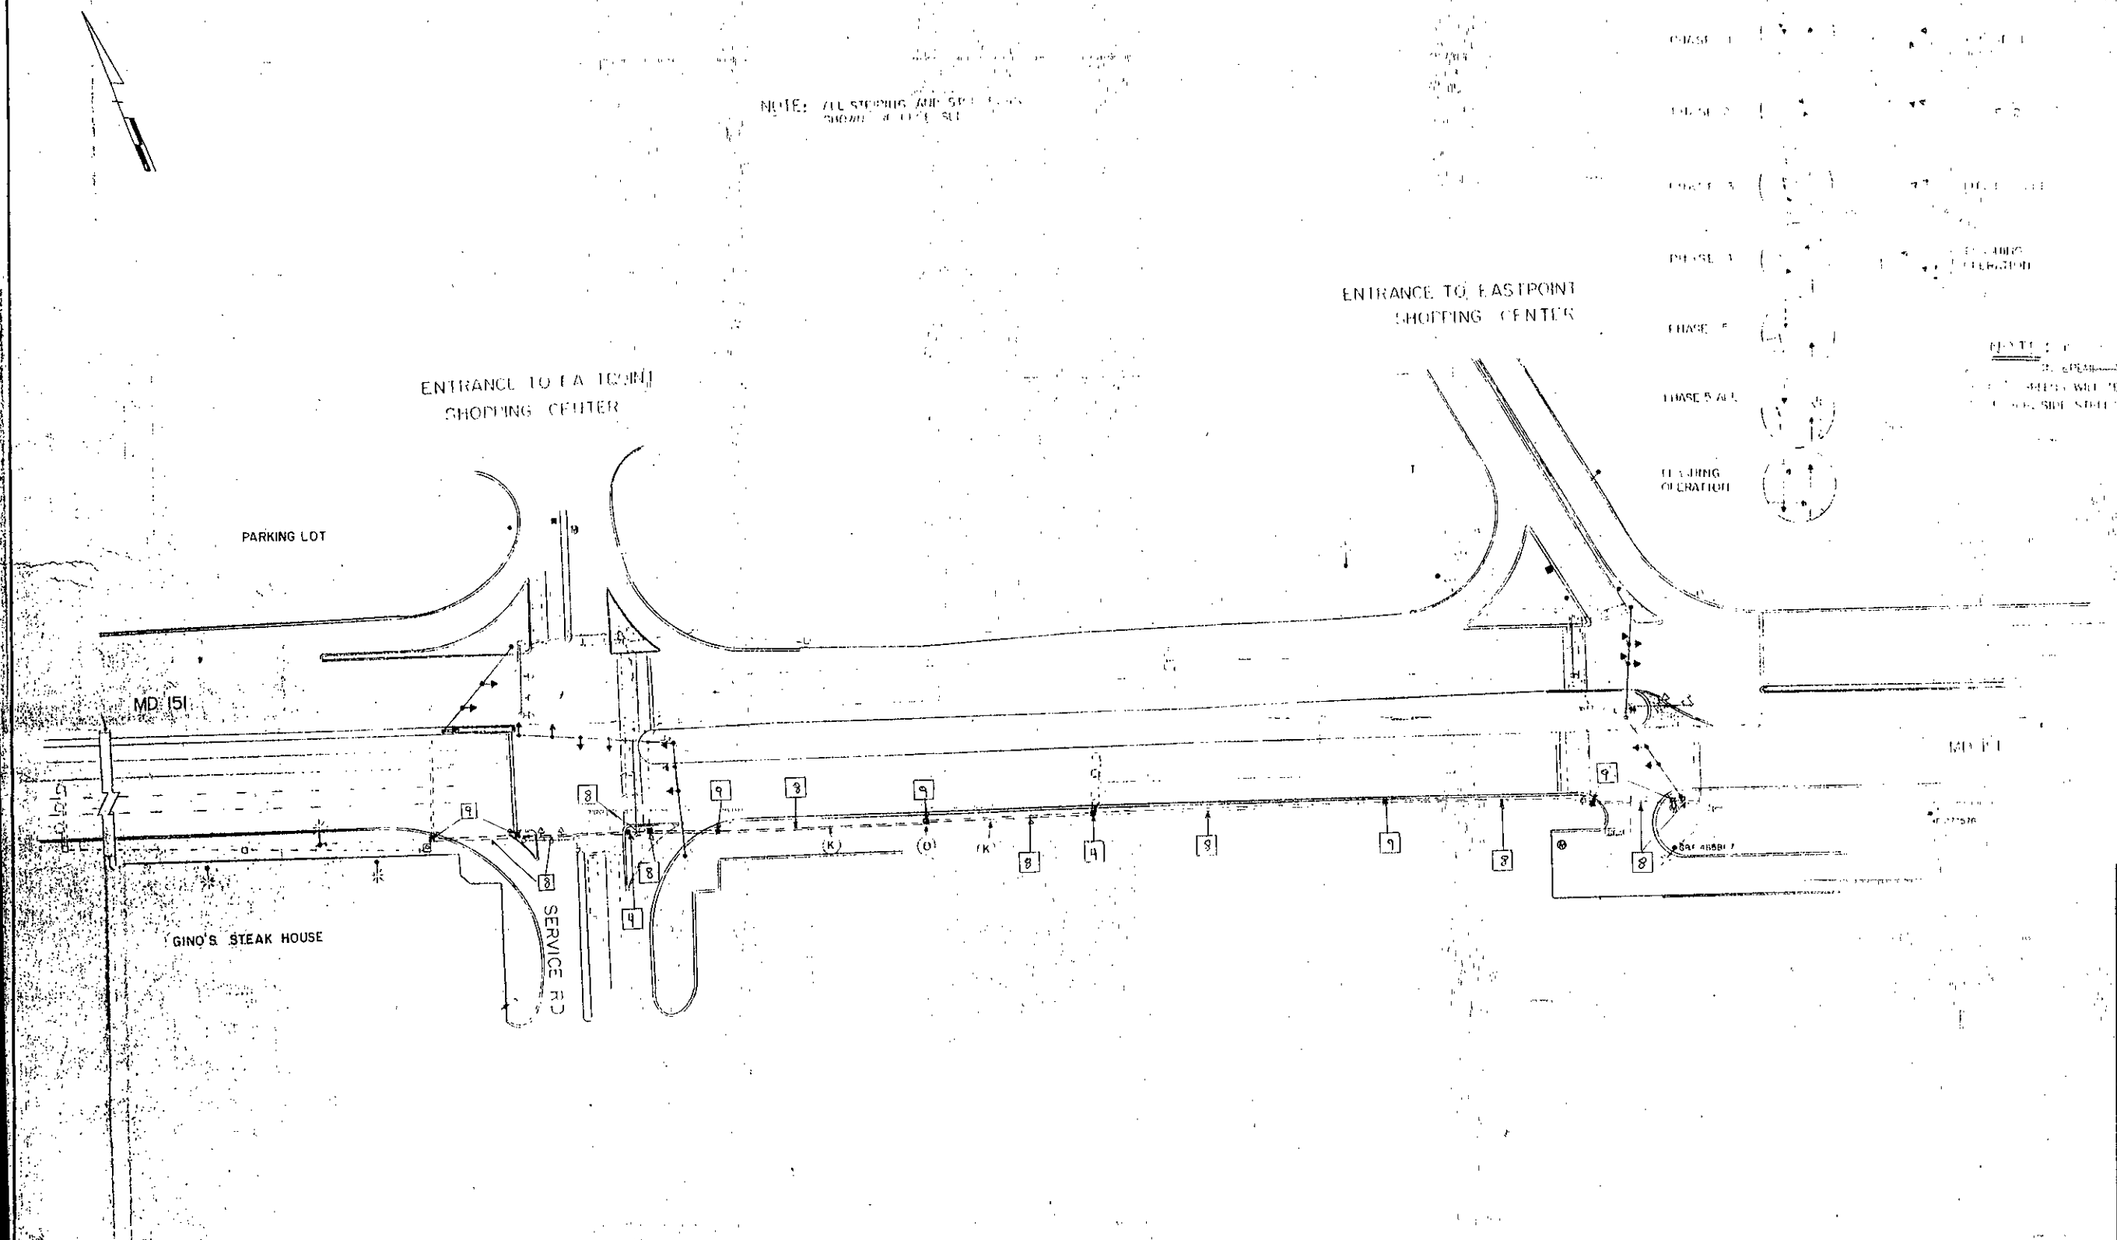

NOTE: [illegible] DEMAND AT SIDE INTERSECTION ONLY, IT WILL BE [illegible] SIDE STREET DEMAND AT BOTH INTERSECTIONS. MAIN [illegible] WILL TERMINATE SIMULTANEOUSLY AND SIDE STREETS COME UP. [illegible] SIDE STREETS MAY TERMINATE SEPERATELY BASED UPON DEMAND.

APPROVAL: REGIONAL TRAFFIC ENGINEER 3/15/78

APPROVAL: CHIEF BUREAU OF TRAFFIC ENGINEERING 4/12/78

APPROVAL: ASS'T. CHIEF ENGINEER TRAFFIC 4/12/78

REVISIONS

STATE OF MARYLAND
DEPARTMENT OF TRANSPORTATION
STATE HIGHWAY ADMINISTRATION

TRAFFIC DIVISION – BUREAU OF TRAFFIC ENGINEERING

MD 151 & ENTRANCES TO EASTPOINT SHOPPING CENTER & SERVICE RD

SCALE 1" = 50' DATE 4 24 75 CONTRACT NO. B-530-501-485

DRAWN BY: DIMITRIOS A. ZAFIRIS COUNTY: BALTIMORE

Log # 03015106.18

DESIGNED BY: SIGNAL NO.:

CHECKED BY:

DRAWING NO. TS-1304