F H WA REGION NO	STATE	FED. AID PROJ. NO	SHEET NO.	TOTAL SHEETS
3	MD.		1	1

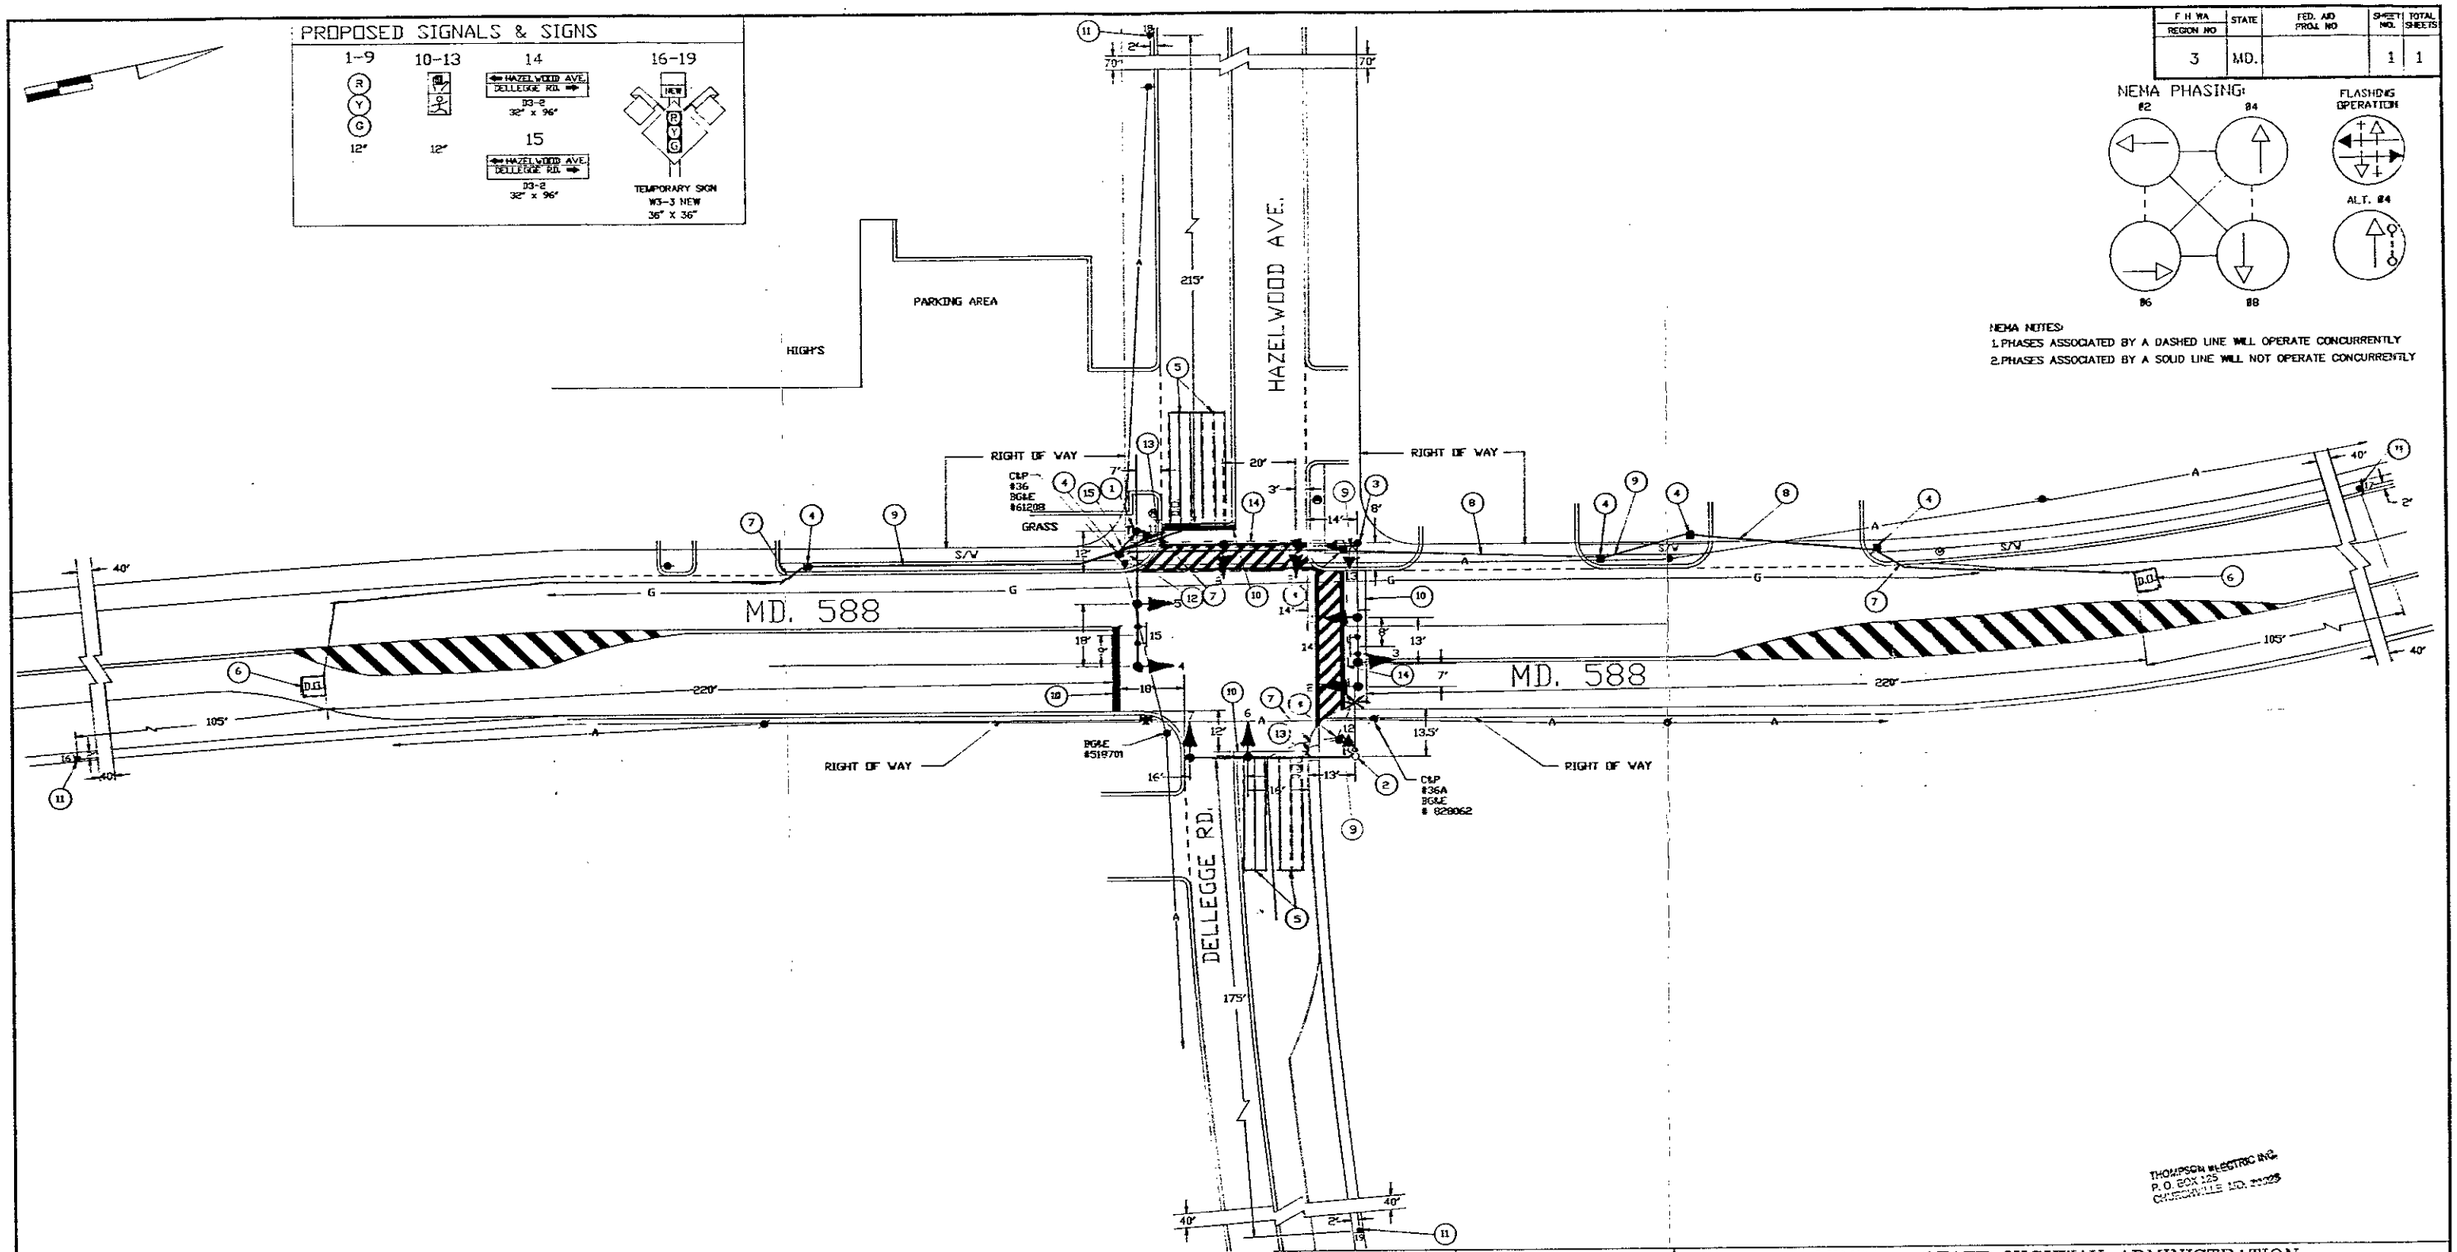

UTILITY LEGEND

—G—G—	GAS MAIN
—W—W—	WATER MAIN
—S—S—	SEWER MAIN
—E—E—	ELECTRIC CABLES
—A—A—	AERIAL CABLES
—T—T—	TELEPHONE CABLES

REVISIONS	APPROVALS
	CHIEF, SIGNAL DESIGN SECTION
	ASST. DISTRICT ENGINEER, TRAFFIC
	CHIEF, TRAFFIC ENGINEERING DIVISION
	DEPUTY CHIEF ENGINEER, OFFICE OF TRAFFIC

MDOT – STATE HIGHWAY ADMINISTRATION
Office of Traffic
TRAFFIC ENGINEERING DIVISION SIGNAL #

DRAWN BY: W. MALCOLM
DES. BY: W. MALCOLM
CHK. BY:

MD. 588 (KENWOOD AVE.) & HAZELWOOD AVE./DELLEGGE RD.

COUNTY: BALTIMORE

DATE: 07/90
SCALE: 1" = 20'
F.A.P. NO.
S.H.A. NO.
TS/STD. NO. TS-2660
SHEET NO. 1 OF 1

03058800.78