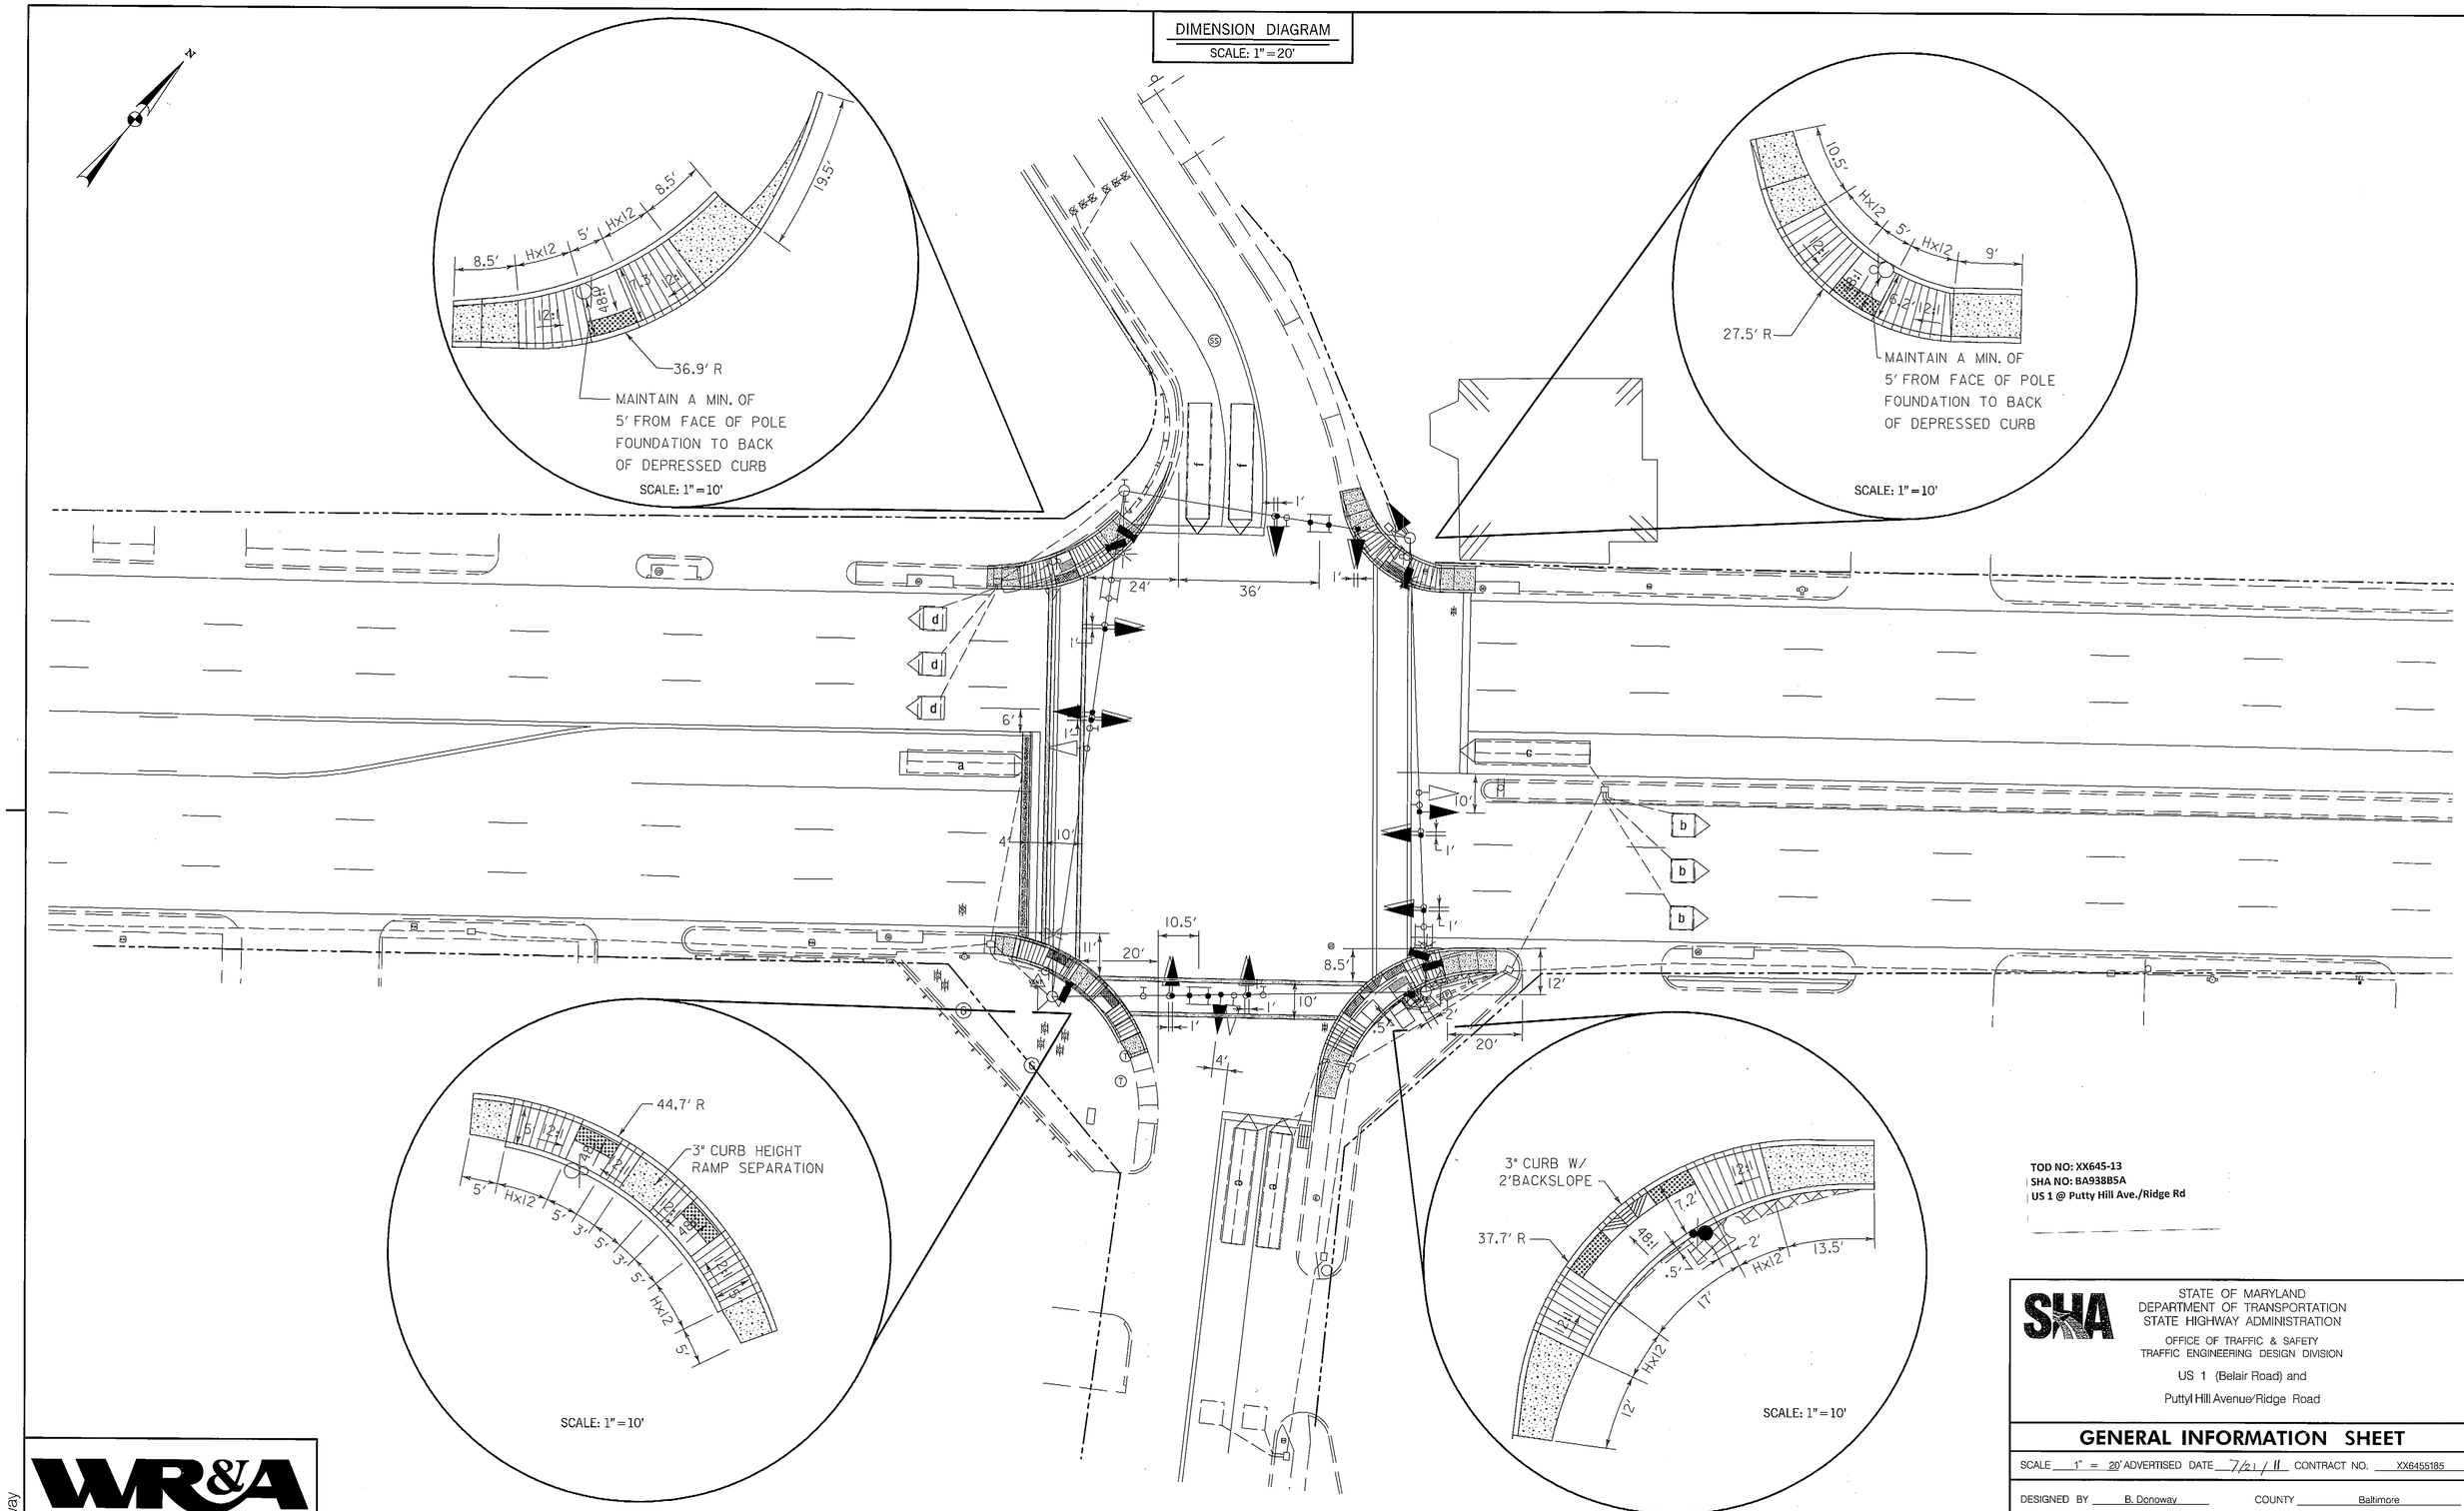

TOD NO: XX645-13
SHA NO: BA938B5A
US 1 @ Putty Hill Ave./Ridge Rd

SHA

STATE OF MARYLAND
DEPARTMENT OF TRANSPORTATION
STATE HIGHWAY ADMINISTRATION

OFFICE OF TRAFFIC & SAFETY
TRAFFIC ENGINEERING DESIGN DIVISION

US 1 (Belair Road) and

Puttyl Hill Avenue/Ridge Road

GENERAL INFORMATION SHEET

SCALE 1" = 20' ADVERTISED DATE 7/21/11 CONTRACT NO. XX6455185

DESIGNED BY	B. Donoway	COUNTY	Baltimore
DRAWN BY	B. Donoway	LOGMILE	03000105.69
CHECKED BY	N. leary	TIMS NO.	K828
F.A.P. NO.	SEE TITLE SHEET	TOD NO.	

TS NO. 631E	DRAWING **TSP – 2** OF 3	SHEET NO. 2 OF 3

WR&A
WHITMAN, REQUARDT & ASSOCIATES, LLP
801 South Caroline Street, Baltimore, Maryland 21231

BY: bdonoway

PLOTTED: Friday, August 26, 2011 AT 10:28 AM
FILE: N:\31689-153\CADD\pSG-N002_K828.dgn