DIMENSION DIAGRAM

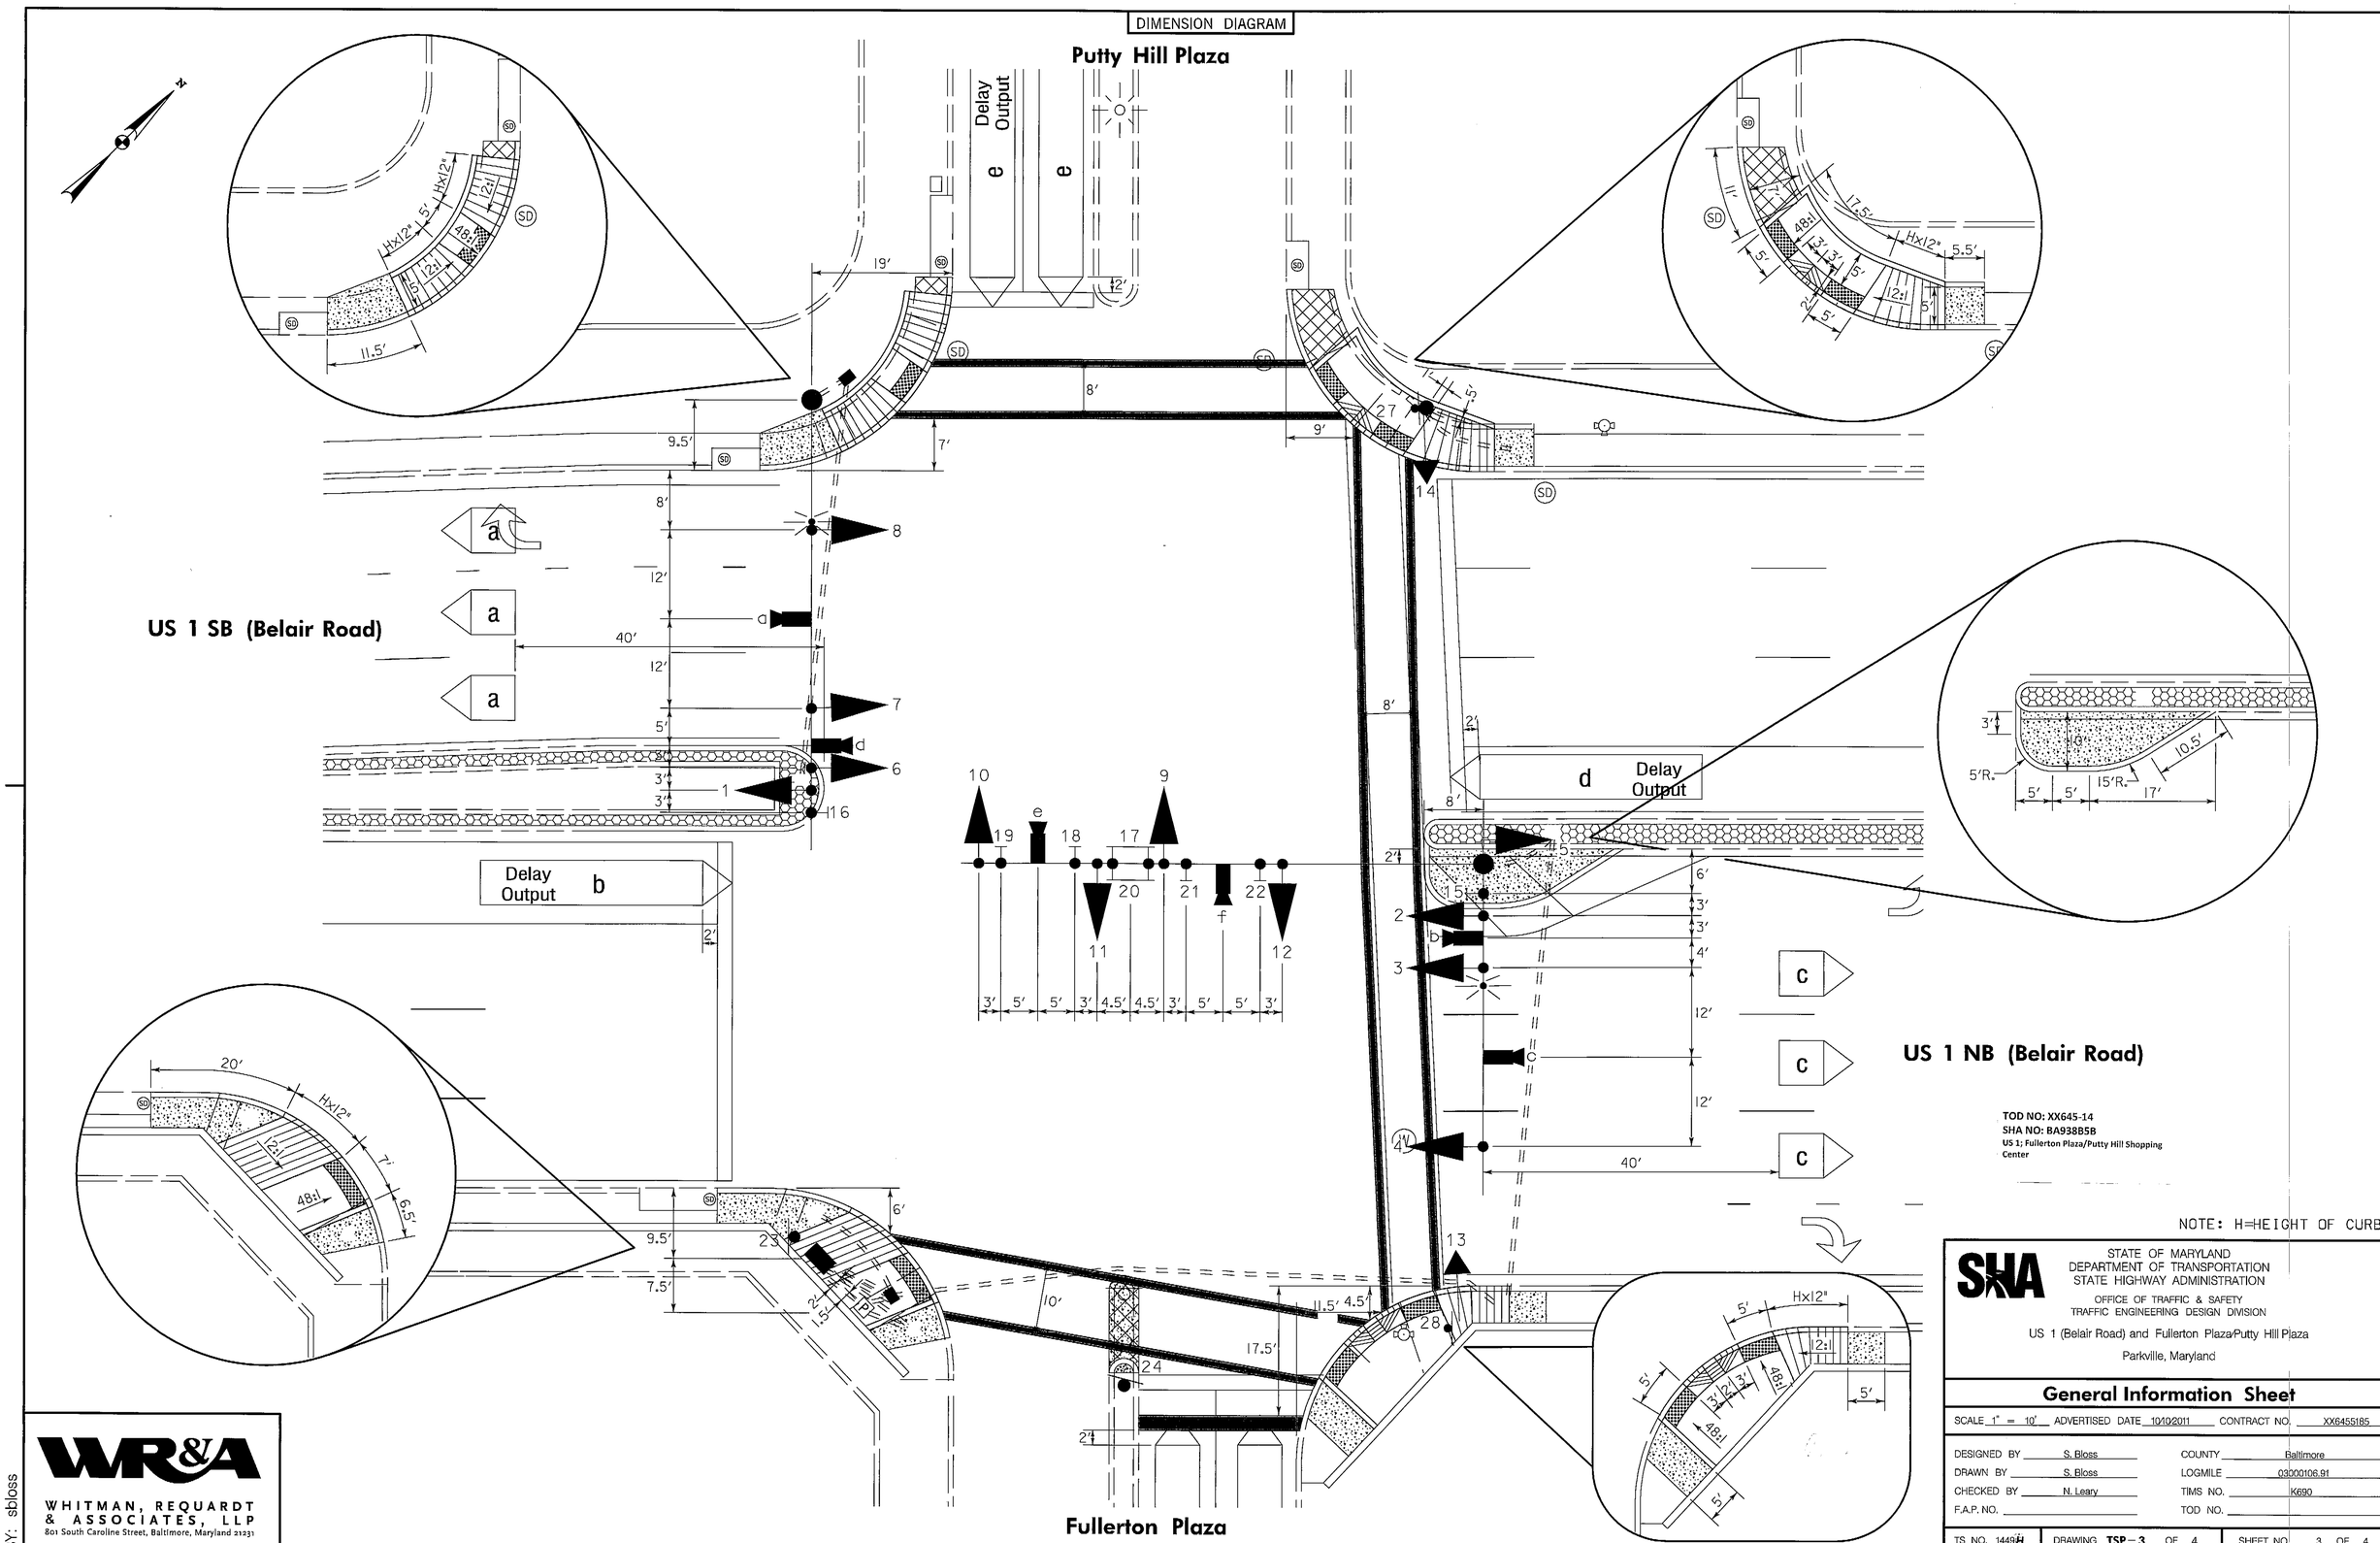

STATE OF MARYLAND
DEPARTMENT OF TRANSPORTATION
STATE HIGHWAY ADMINISTRATION

OFFICE OF TRAFFIC & SAFETY
TRAFFIC ENGINEERING DESIGN DIVISION

US 1 (Belair Road) and Fullerton Plaza/Putty Hill Plaza

Parkville, Maryland

General Information Sheet

SCALE 1" = 10' ADVERTISED DATE 10/12/2011 CONTRACT NO. XX6455185

DESIGNED BY	S. Bloss	COUNTY	Baltimore
DRAWN BY	S. Bloss	LOGMILE	03000106.91
CHECKED BY	N. Leary	TIMS NO.	K690
F.A.P. NO.		TOD NO.	

TS NO. 1449H | DRAWING TSP-3 OF 4 | SHEET NO. 3 OF 4

WHITMAN, REQUARDT & ASSOCIATES, LLP
801 South Caroline Street, Baltimore, Maryland 21231

BY: sbloss

PLOTTED: October 10, 2011
FILE: N:\31669-140\CADD\pSG-N003_K690.dgn