DIMENSION DIAGRAM

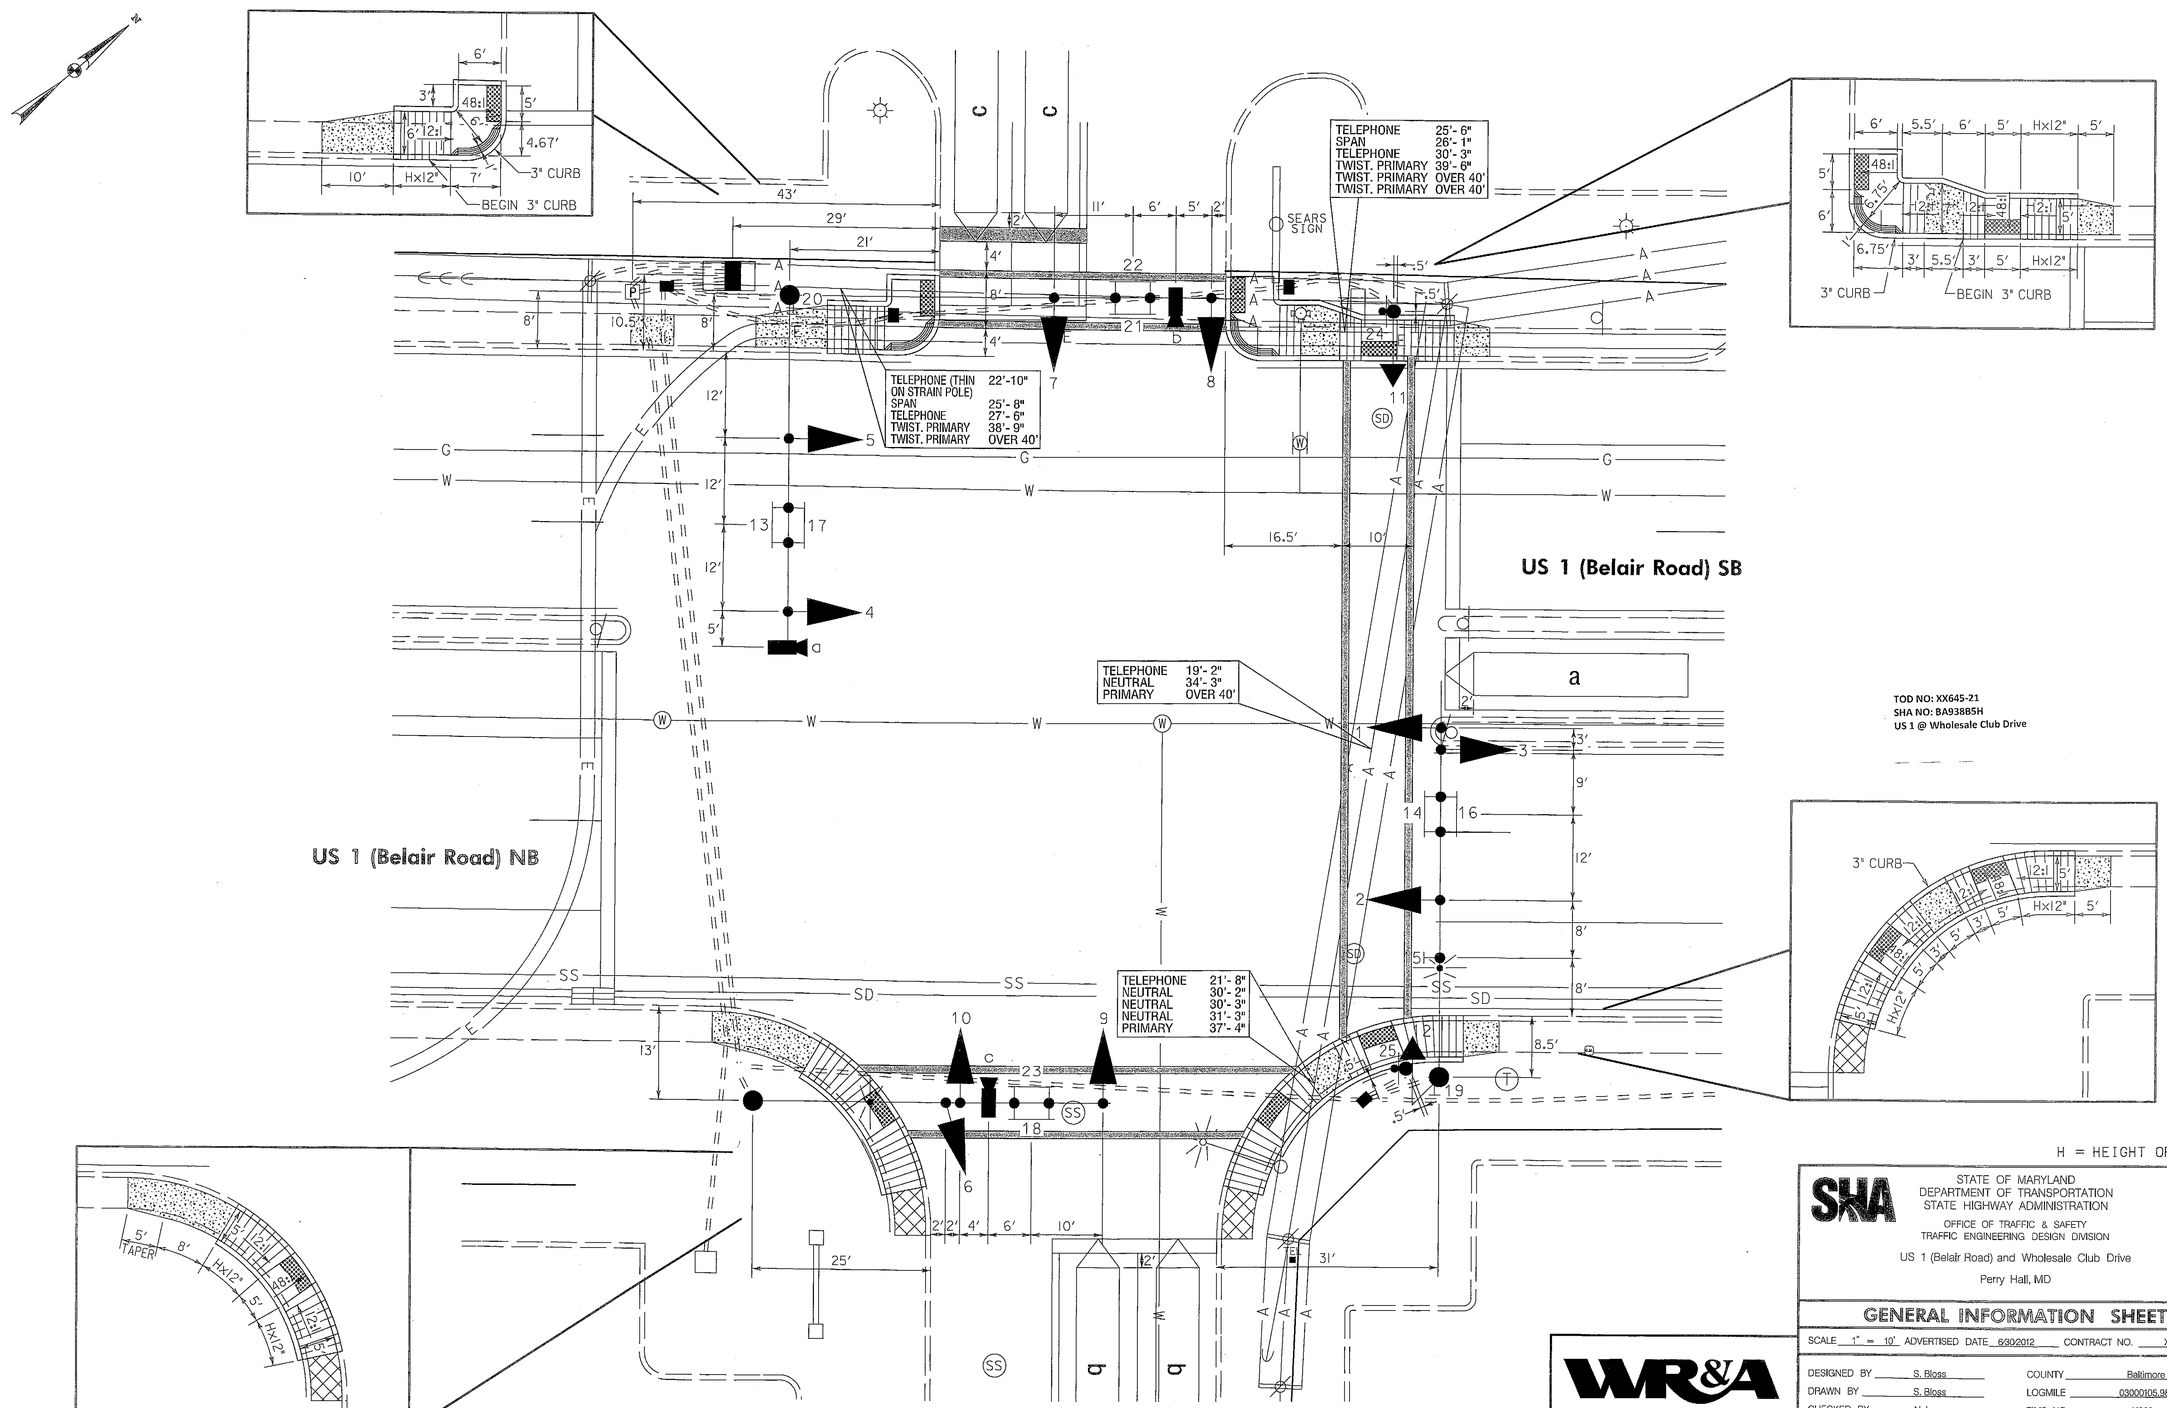

TOD NO: XX645-21
SHA NO: BA938B5H
US 1 @ Wholesale Club Drive

BY: sbloss

WHITMAN, REQUARDT & ASSOCIATES, LLP
801 South Caroline Street, Baltimore, Maryland 21231

PLOTTED: June 28, 2012
FILE: N:\31660-161\CADD\pSG-N004_K660.dgn

SHA

STATE OF MARYLAND
DEPARTMENT OF TRANSPORTATION
STATE HIGHWAY ADMINISTRATION

OFFICE OF TRAFFIC & SAFETY
TRAFFIC ENGINEERING DESIGN DIVISION

US 1 (Belair Road) and Wholesale Club Drive

Perry Hall, MD

GENERAL INFORMATION SHEET

SCALE 1" = 10' ADVERTISED DATE 6/30/2012 CONTRACT NO. XX6455195

DESIGNED BY	S. Bloss	COUNTY	Baltimore
DRAWN BY	S. Bloss	LOGMILE	03000105.98
CHECKED BY	N. leary	TIMS NO.	K660
F.A.P. NO.		TOD NO.	

TS NO. 3286C	DRAWING TSP-4 OF 5	SHEET NO. 4 OF 5