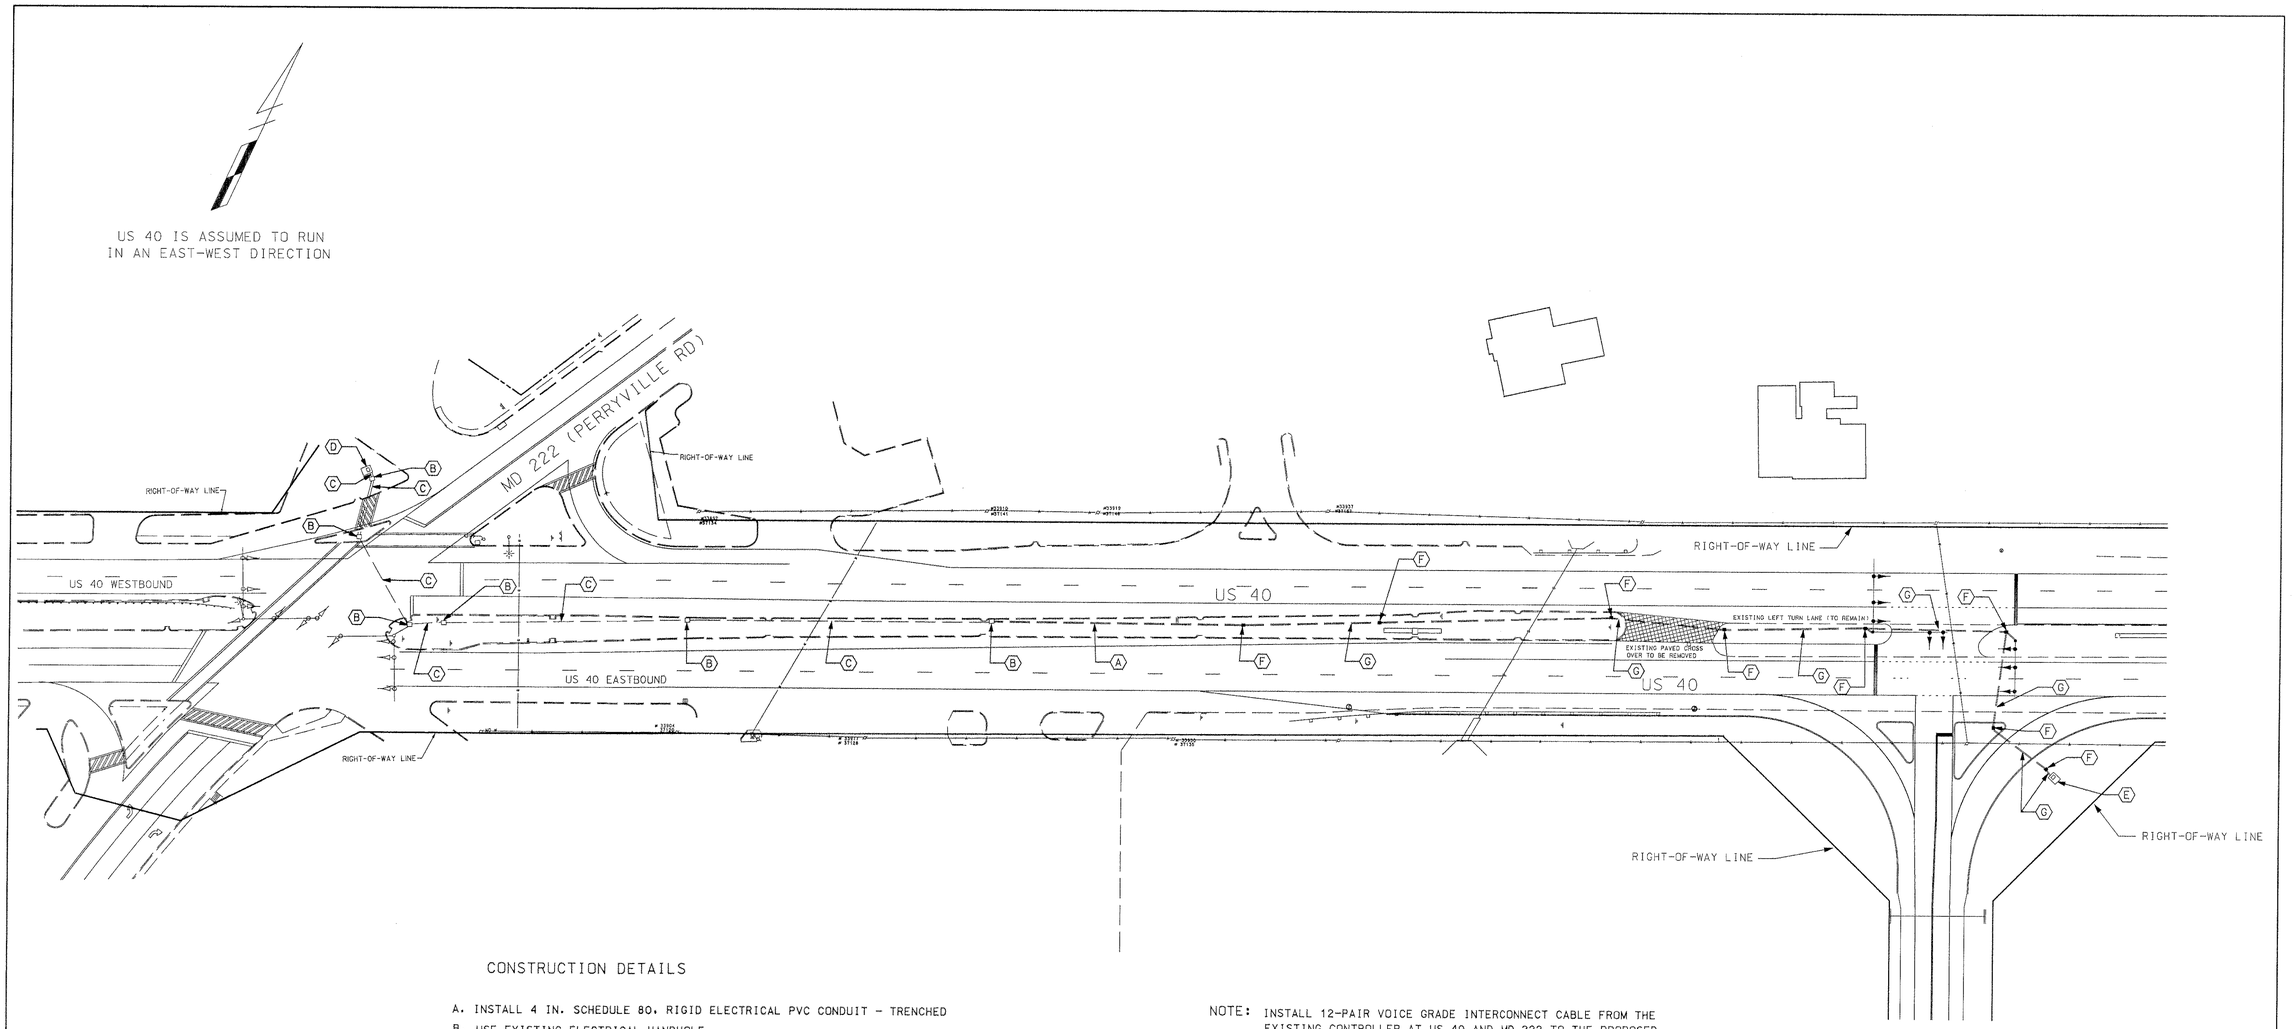

CONSTRUCTION DETAILS

A. INSTALL 4 IN. SCHEDULE 80, RIGID ELECTRICAL PVC CONDUIT - TRENCHED
B. USE EXISTING ELECTRICAL HANDHOLE
C. USE EXISTING CONDUIT
D. USE EXISTING BASE MOUNTED CABINET AND CONTROLLER
E. USE PROPOSED BASE MOUNTED CABINET AND CONTROLLER (SEE SIGNAL PLAN)
F. USE PROPOSED ELECTRICAL HANDHOLE (SEE SIGNAL PLAN)
G. USE PROPOSED CONDUIT (SEE SIGNAL PLAN)

NOTE: INSTALL 12-PAIR VOICE GRADE INTERCONNECT CABLE FROM THE EXISTING CONTROLLER AT US 40 AND MD 222 TO THE PROPOSED CONTROLLER AT US 40 AND IKEA CONNECTOR RAMP.

LEGEND OF UNDERGROUND AND OVERHEAD UTILITIES

AERIAL CABLE	A
ELECTRICAL	E
TELEPHONE	T
GAS	G
SEWER	S
WATER	W
CABLE TV	TV

TRAFFIC CONCEPTS, INC.
325 Gambrills Road
Suite E
Gambrills, MD 21054
(410) 923-7101

REVISIONS

APPROVALS

4/26/02
TEAM LEADER, TRAFFIC ENGINEERING DESIGN DIVISION
for Dimitrios A. Zafiris
ASST. CHIEF TRAFFIC ENGINEERING DESIGN DIVISION
4-29-02
CHIEF, TRAFFIC ENGINEERING DESIGN DIVISION
4-29-02
DIRECTOR, TRAFFIC & SAFETY

MARYLAND DOT - STATE HIGHWAY ADMINISTRATION
Office of Traffic & Safety
TRAFFIC ENGINEERING DESIGN DIVISION
INTERCONNECT PLAN
US 40 FROM MD 222 TO IKEA CONNECTOR ROAD

DRAWN BY:	M. HOWELL	F.A.P. NO.		TS NO. 4173 IC	SHEET NO. 2 OF 3
CHECKED BY:	T. ZAYDEL	S.H.A. NO.			
SCALE:	1" = 50'	COUNTY:	CECIL	T.I.M.S. NO. F-147	
DATE:	2-15-02	LOG MILE:			

m:\900\02-975\02-975ic.dgn Apr. 12, 2002 11:21:33