F. H. WA. REGION NO.	STATE	FED. AID PROJ. NO.	SHEET NO.	TOTAL SHEETS
3	MD.		2	6

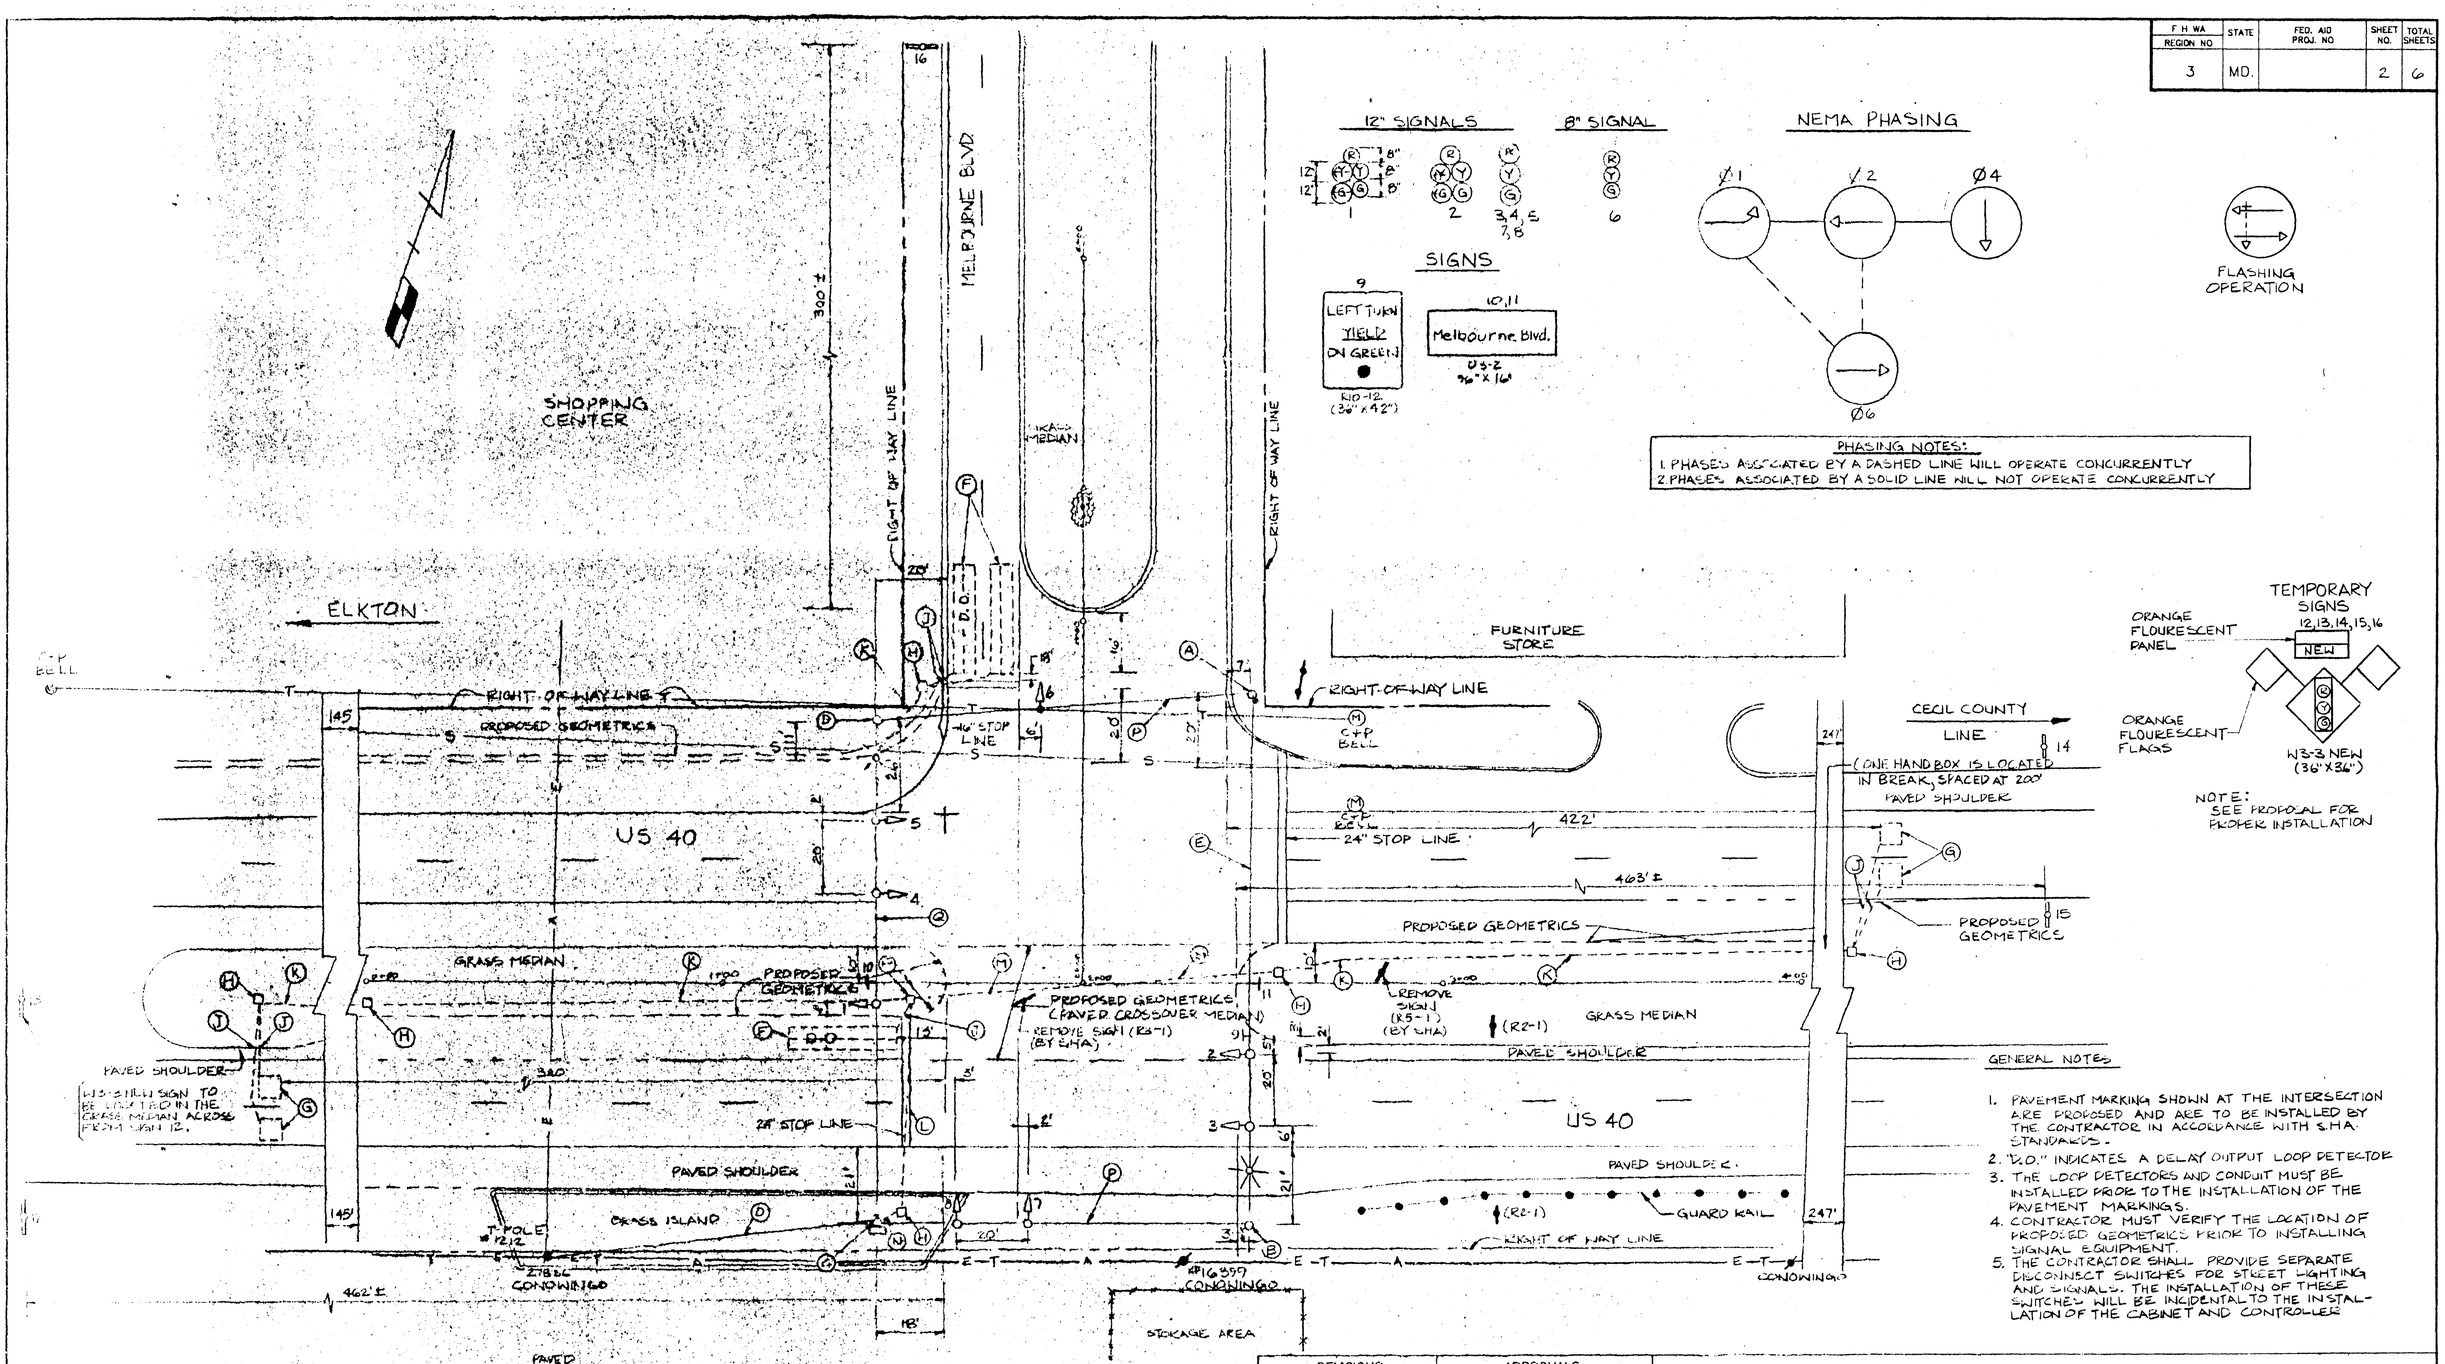

REVISIONS	APPROVALS
	CHIEF, SIGNAL DESIGN SECTION
	ASST. DISTRICT ENGINEER, TRAFFIC
	10-9-87 CHIEF, BUREAU OF TRAFFIC ENGINEERING
	10-8-87 DEPUTY CHIEF ENGINEER, OFFICE OF TRAFFIC

DANIEL CONSULTANTS INC.
ENGINEERS, PLANNERS
COLUMBIA, MARYLAND

MARYLAND DEPARTMENT OF TRANSPORTATION
STATE HIGHWAY ADMINISTRATION – OFFICE OF TRAFFIC
BUREAU OF TRAFFIC ENGINEERING

DRAWN BY: ROBERT C. RUSSELL
DES. BY: ZIAD A. SABRA
CHK. BY:
DATE: 10-7-87
SCALE: 1" = 20'
F.A.P. NO.
S.H.A. NO.

US 40 AND MELBOURNE BLVD.

COUNTY: CECIL

TS/FILE NO. 2378

SHEET NO. 2 OF 6