DIMENSION DIAGRAM
SCALE: 1" = 20'

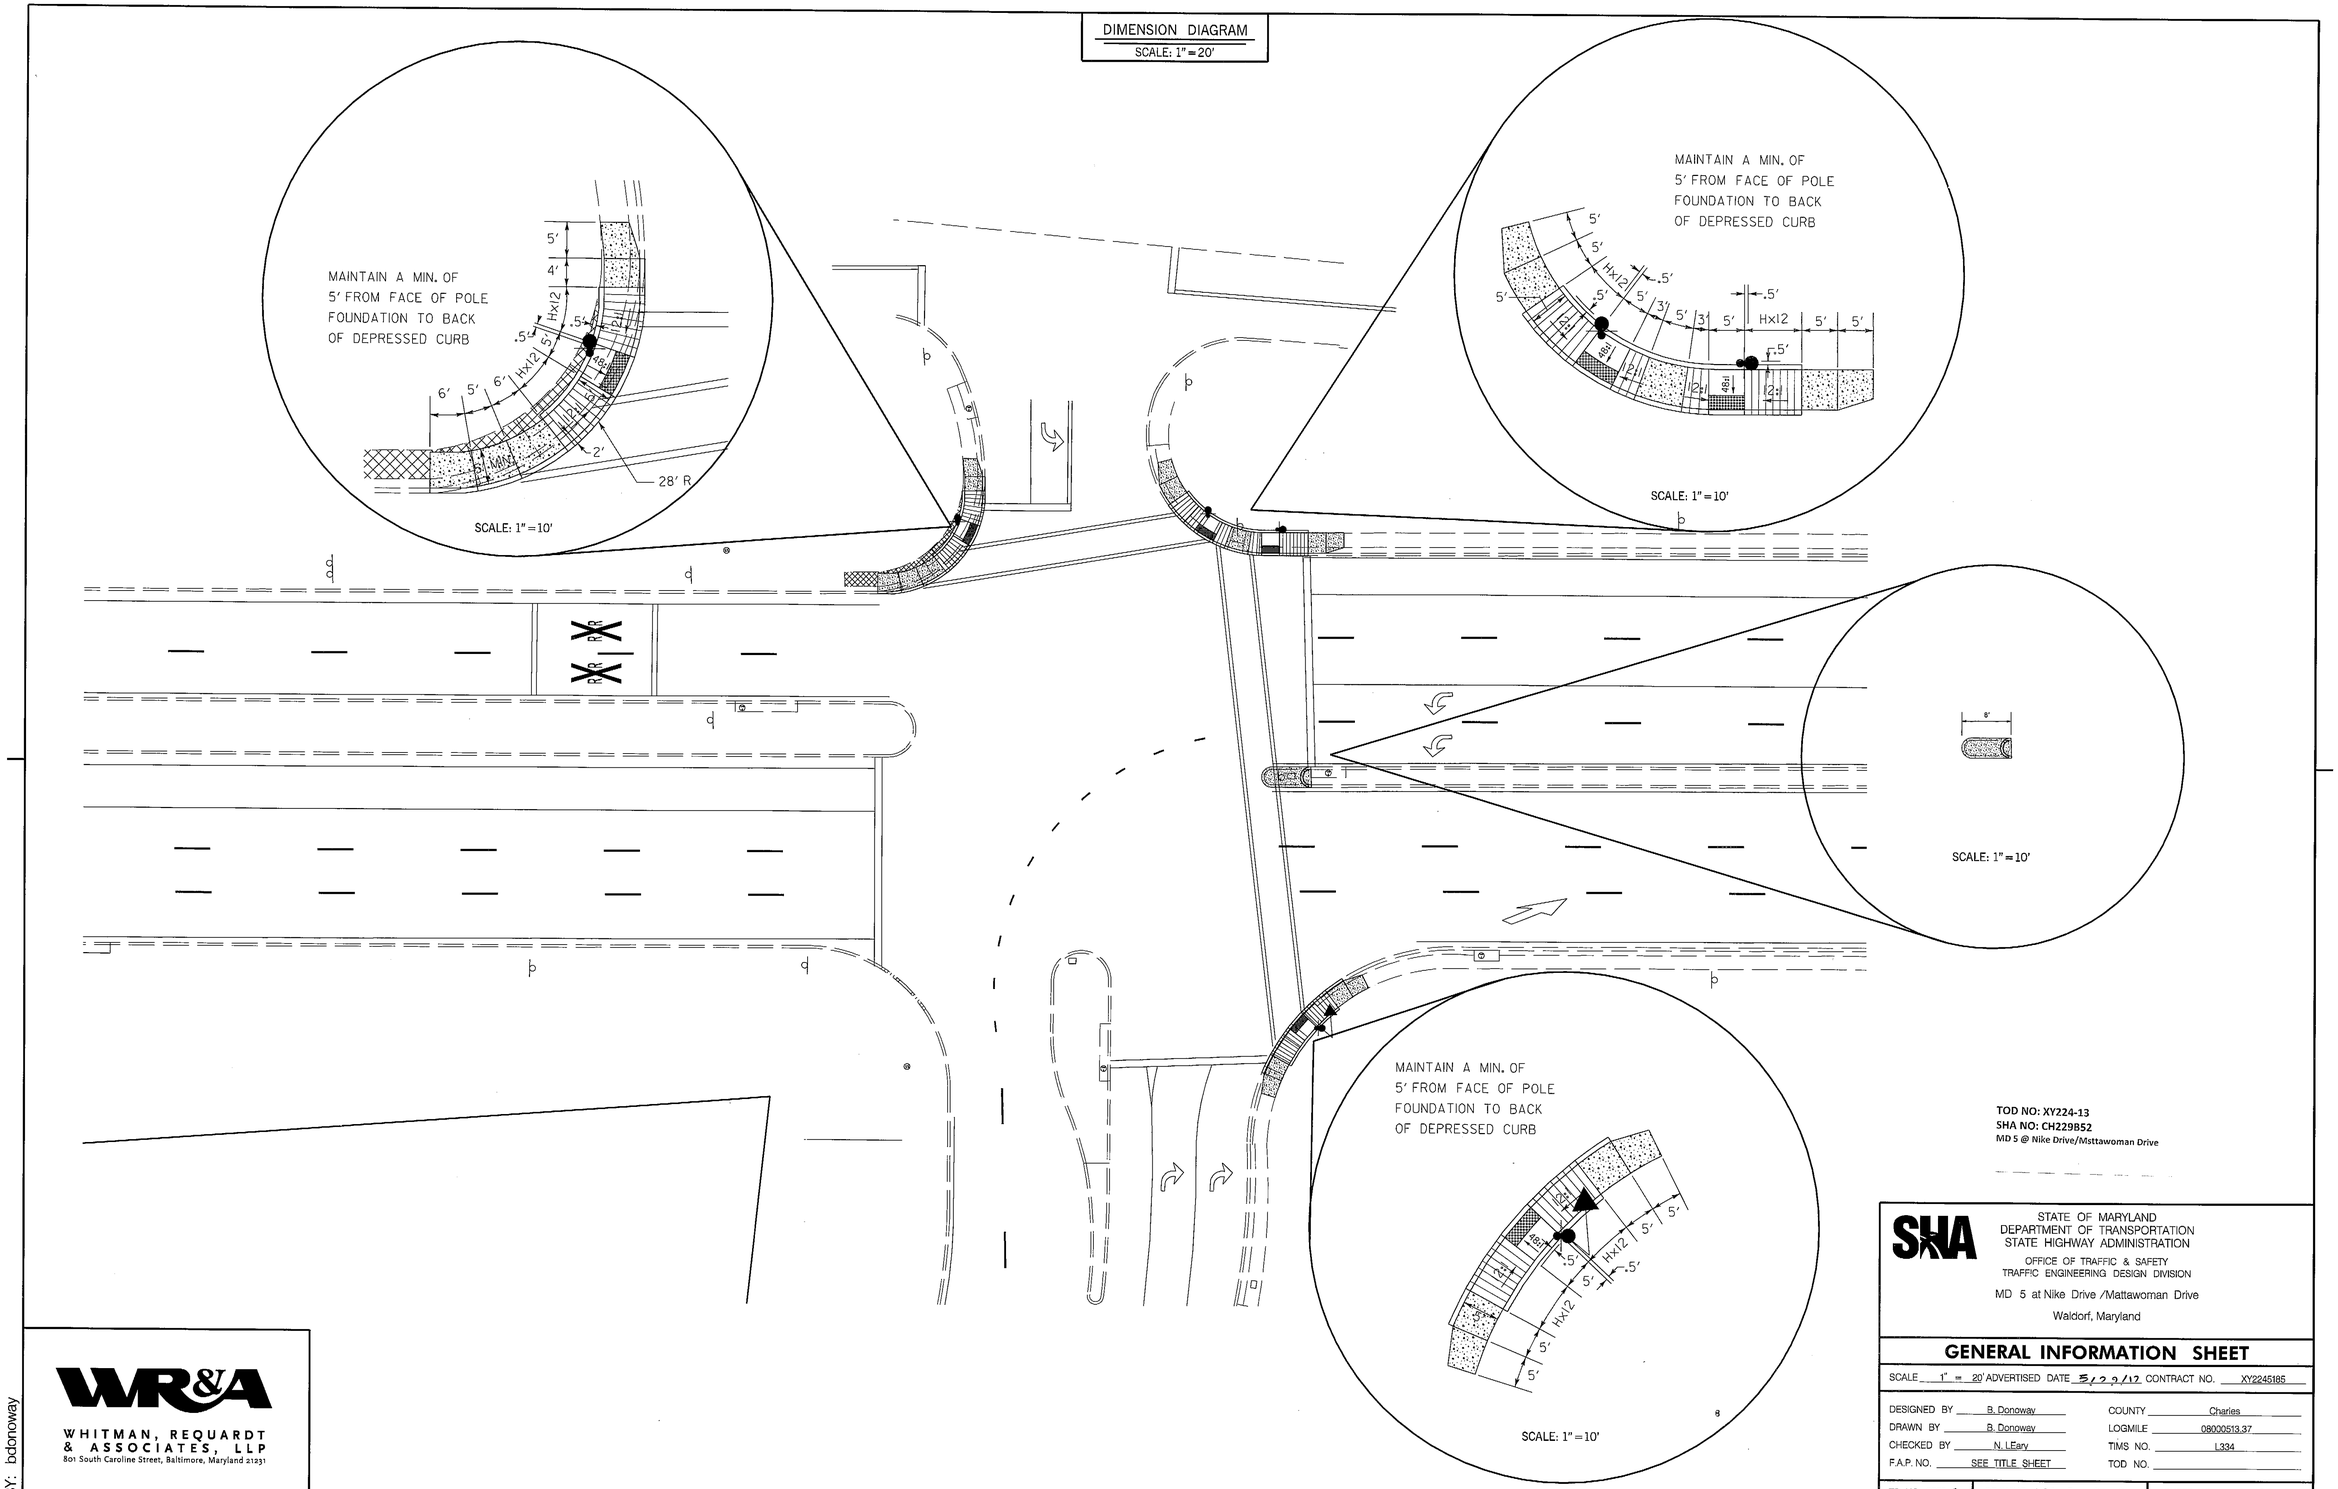

TOD NO: XY224-13
SHA NO: CH229B52
MD 5 @ Nike Drive/Msttawoman Drive

WR&A
WHITMAN, REQUARDT & ASSOCIATES, LLP
801 South Caroline Street, Baltimore, Maryland 21231

BY: bdonoway

SHA
STATE OF MARYLAND
DEPARTMENT OF TRANSPORTATION
STATE HIGHWAY ADMINISTRATION
OFFICE OF TRAFFIC & SAFETY
TRAFFIC ENGINEERING DESIGN DIVISION
MD 5 at Nike Drive /Mattawoman Drive
Waldorf, Maryland

GENERAL INFORMATION SHEET

SCALE 1" = 20' ADVERTISED DATE 5/23/12 CONTRACT NO. XY2245185

DESIGNED BY	B. Donoway	COUNTY	Charles
DRAWN BY	B. Donoway	LOGMILE	08000513.37
CHECKED BY	N. LEary	TIMS NO.	L334
F.A.P. NO.	SEE TITLE SHEET	TOD NO.	

TS NO. 3558 C	DRAWING TSP – 2 OF 3	SHEET NO. 2 OF 3

PLOTTED: June 22, 2012
FILE: N:\31669-222\CADD\pSG-N002_L334.dgn