F H W A REGION NO.	STATE	FED. AID PROJ. NO.	SHEET NO.	TOTAL SHEETS
3	MD		1	3

SIGN

9.10

FIRE HOUSE SIGNAL

W11-8b
36" x 72"

SIGNALS

1-8

R 12"
Y 12"
Y 8"

PHASING

NORMAL OPERATION (FLASHING)

US 301 | PRE-EMPTION | WASHINGTON AVE

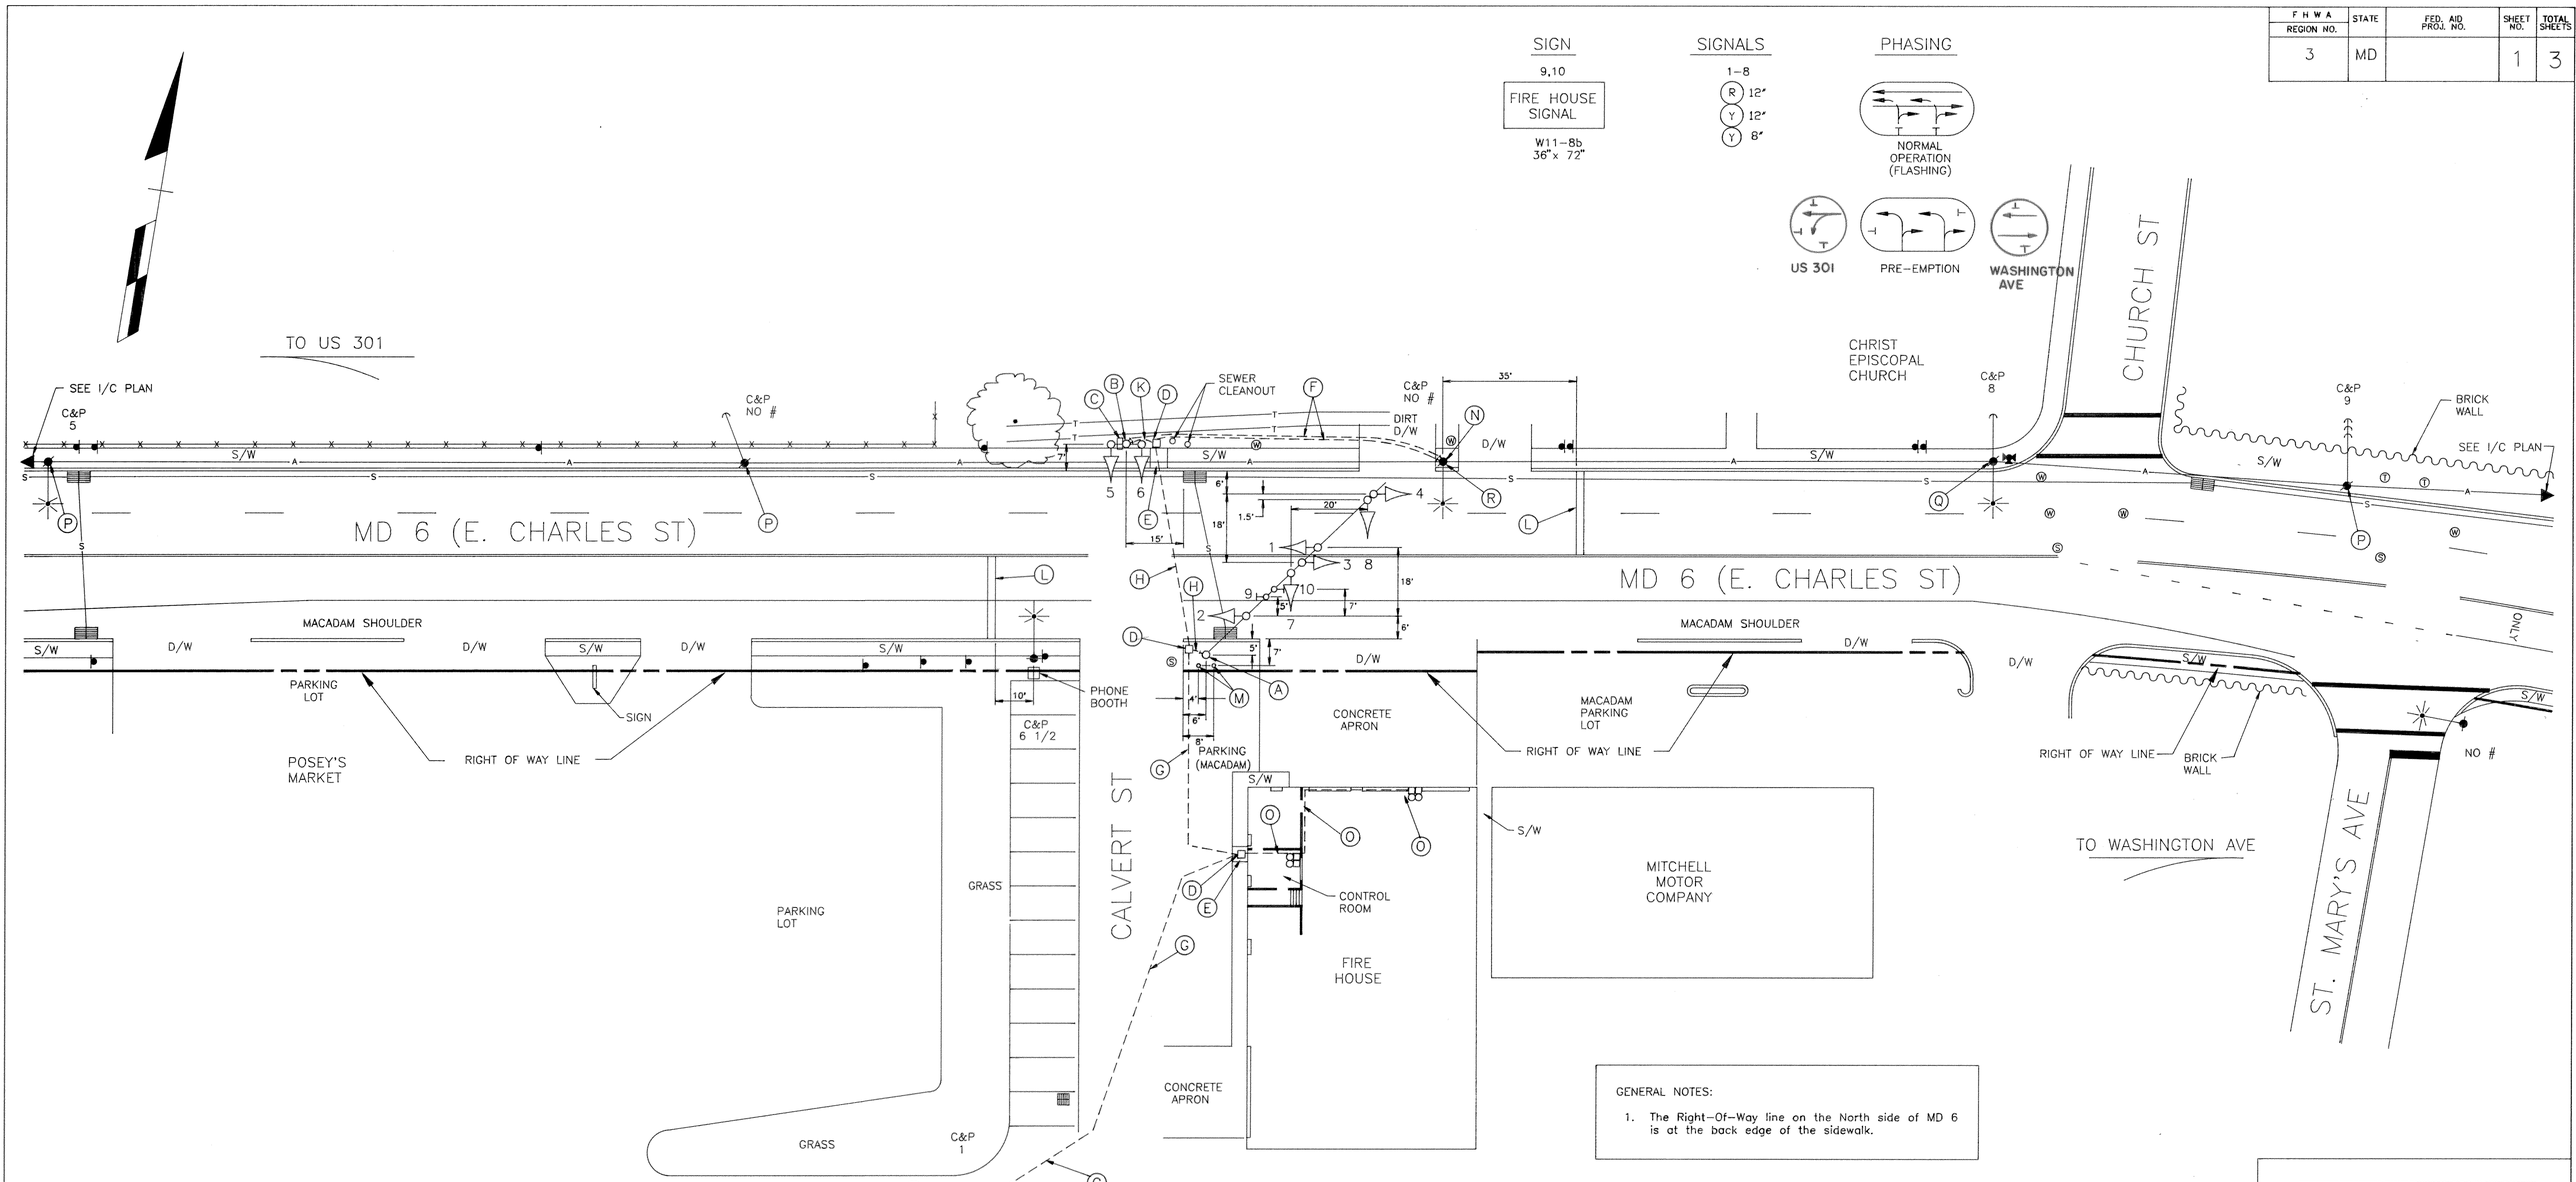

GENERAL NOTES:

1. The Right-Of-Way line on the North side of MD 6 is at the back edge of the sidewalk.

1 REVISION
8 - 4 - 92

STREET TRAFFIC STUDIES, LTD.
Gateway International
1302 Concourse Drive, Suite 104
Linthicum, Maryland 21090
(410) 859-3553

LEGEND OF UNDERGROUND AND OVERHEAD UTILITIES

AERIAL CABLE	A	A	A
ELECTRIC	E	E	E
TELEPHONE	T	T	T
GAS	G	G	G
SEWER	S	S	S
WATER	W	W	W
CABLE TV	TV	TV	TV

REVISIONS	APPROVALS
	CHIEF, SIGNAL DESIGN SECTION 5/20/92
	ASST. DISTRICT ENGINEER, TRAFFIC
	CHIEF, TRAFFIC ENGINEERING DESIGN DIVISION 5/20/92
	DIRECTOR, OFFICE OF TRAFFIC AND SAFETY 5/20/92

MDOT - STATE HIGHWAY ADMINISTRATION

Office of Traffic and Safety

TRAFFIC ENGINEERING DESIGN DIVISION

DRAWN BY: W J NIES (FOR STS)
DES. BY: R R ZACHERL (FOR STS)
CHK. BY: 5-27-92

MD 6 AND LA PLATA V.F.D./CALVERT STREET
COUNTY CHARLES

DATE: 5-4-92
SCALE: 1"=20'
F.A.P. NO.
S.H.A. NO.
TS/STD. NO. 3241
SHEET NO. 1 OF 3