DRILL HOLES

DRILL HOLES

DRILL HOLES

BORDER REV: DATE: June 1, 2004

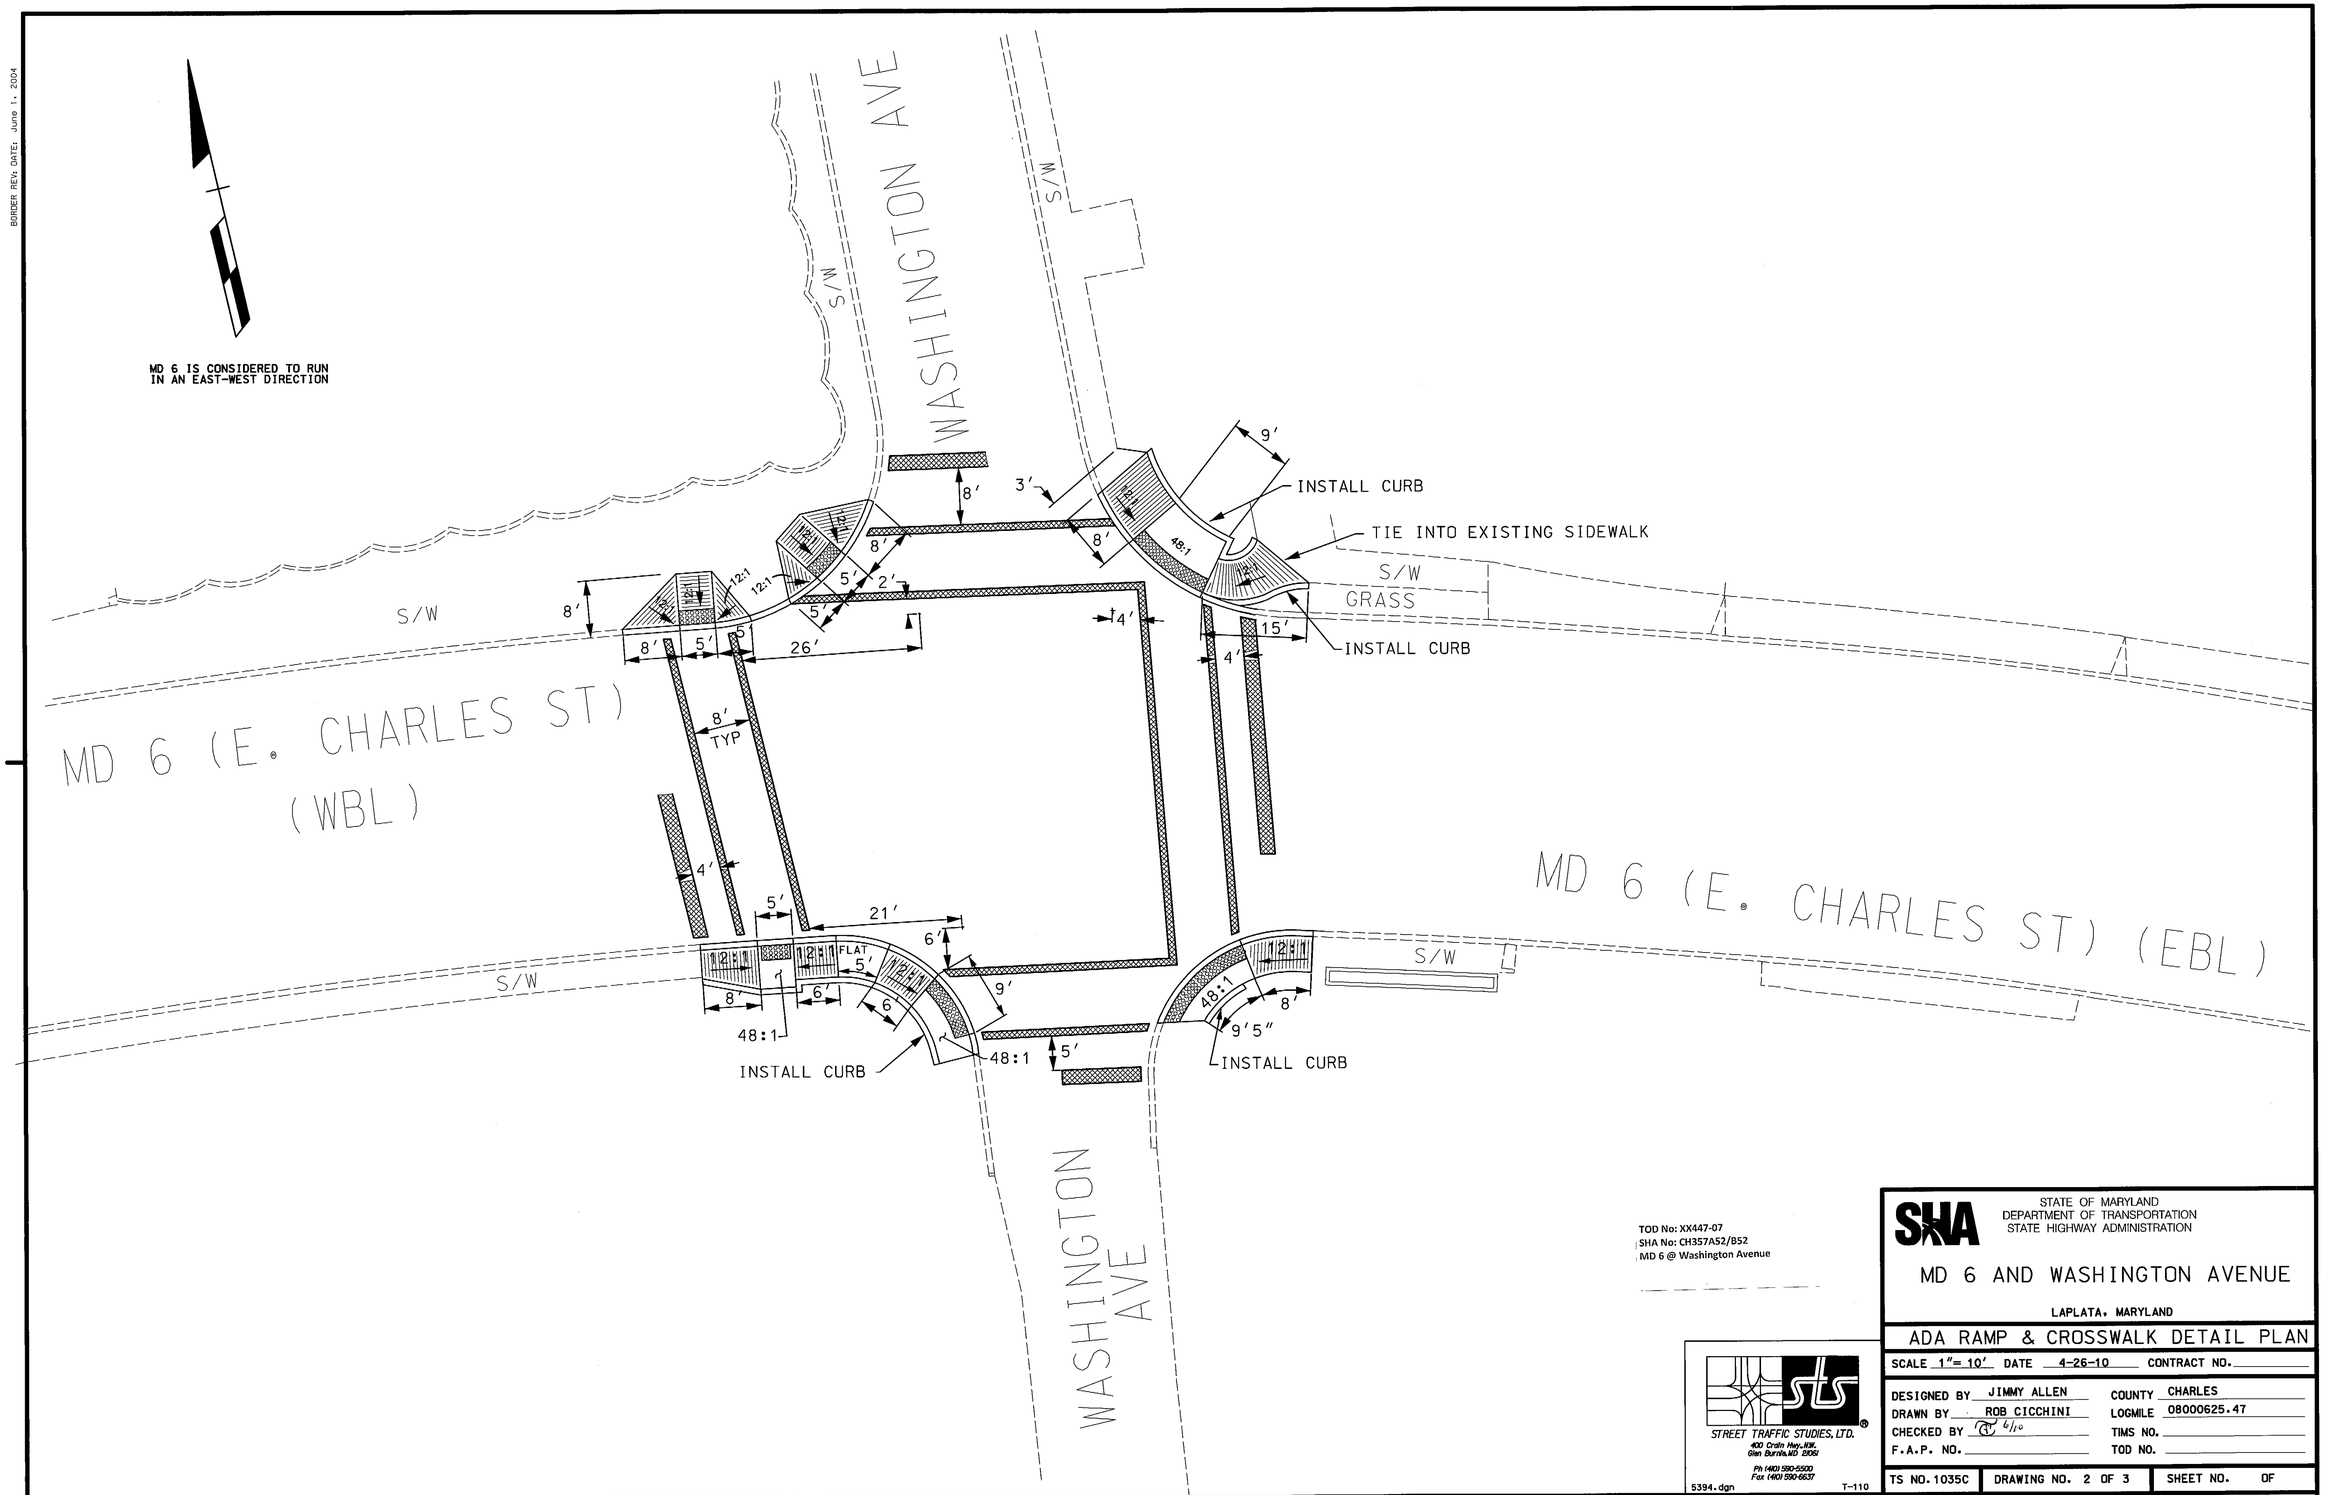

TOD No: XX447-07
SHA No: CH357A52/B52
MD 6 @ Washington Avenue

STREET TRAFFIC STUDIES, LTD.
400 Crain Hwy. NW.
Glen Burnie, MD 21061
Ph (410) 590-6500
Fax (410) 590-6637

5394.dgn T-110

SHA STATE OF MARYLAND
DEPARTMENT OF TRANSPORTATION
STATE HIGHWAY ADMINISTRATION

MD 6 AND WASHINGTON AVENUE

LAPLATA, MARYLAND

ADA RAMP & CROSSWALK DETAIL PLAN

SCALE 1″= 10′ DATE 4-26-10 CONTRACT NO.

DESIGNED BY JIMMY ALLEN COUNTY CHARLES
DRAWN BY ROB CICCHINI LOGMILE 08000625.47
CHECKED BY 4/10 TIMS NO.
F.A.P. NO. TOD NO.

TS NO. 1035C | DRAWING NO. 2 OF 3 | SHEET NO. OF

...\5000\5394\5394.dgn 4/26/2010 2:15:14 PM