F H WA REGION NO	STATE	FED. AID PROJ. NO	SHEET NO.	TOTAL SHEETS
3	MD.			

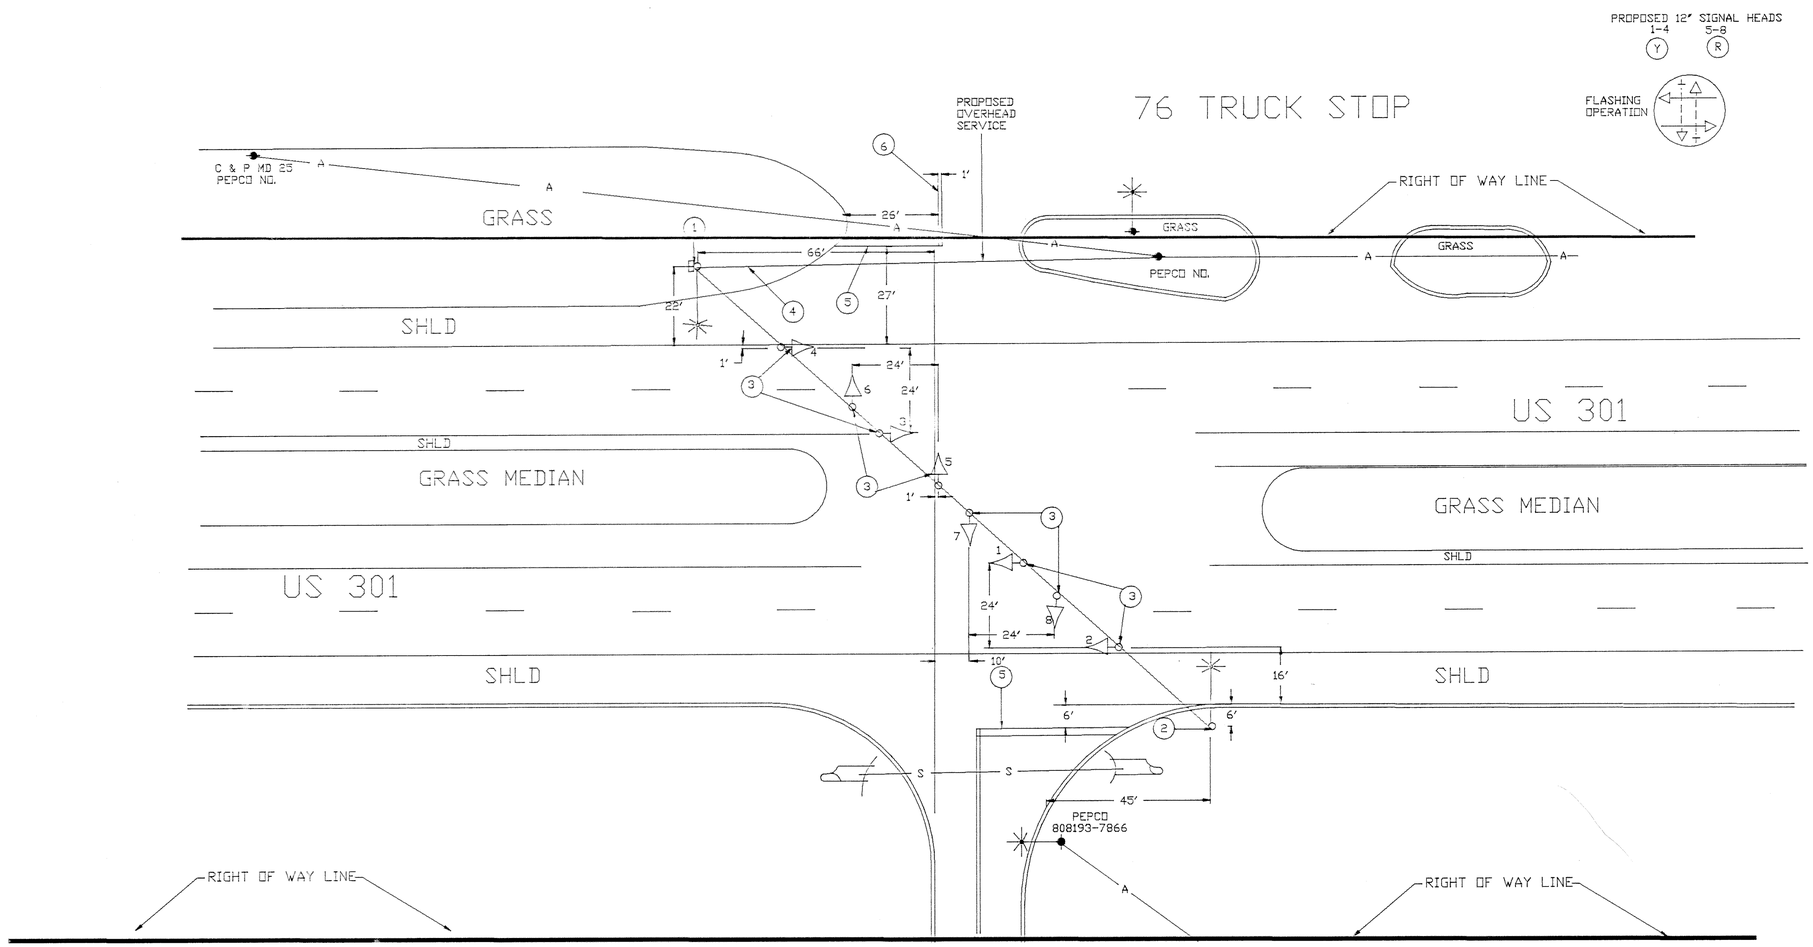

UTILITY LEGEND

—G—G—	GAS MAIN
—W—W—	WATER MAIN
—S—S—	SEWER MAIN
—E—E—	ELECTRIC CABLES
—A—A—	AERIAL CABLES
—T—T—	TELEPHONE CABLES

REVISIONS	APPROVALS
	CHIEF, SIGNAL DESIGN SECTION 8/3/90
	ASST. DISTRICT ENGINEER, TRAFFIC
	CHIEF, TRAFFIC ENGINEERING DIVISION 8/4/90
	DEPUTY CHIEF ENGINEER, OFFICE OF TRAFFIC 8/12/90

MDOT – STATE HIGHWAY ADMINISTRATION
Office of Traffic
TRAFFIC ENGINEERING DIVISION SIGNAL #

DRAWN BY: DERRICK DICKERSON
DES. BY: DERRICK DICKERSON
CHK. BY: 8/2/90

US 301 AND ENT TO PEPCO POWER PLANT/76 TRUCK STOP

COUNTY: CHARLES

DATE: 7/90 F.A.P. NO.
SCALE: 1" = 20" S.H.A. NO.

TS/STD. NO. T.S. 3056

SHEET NO. ___ OF ___

08030102.55