F H WA REGION NO	STATE	FED. AID PROJ. NO	SHEET NO.	TOTAL SHEETS
3	MD.			

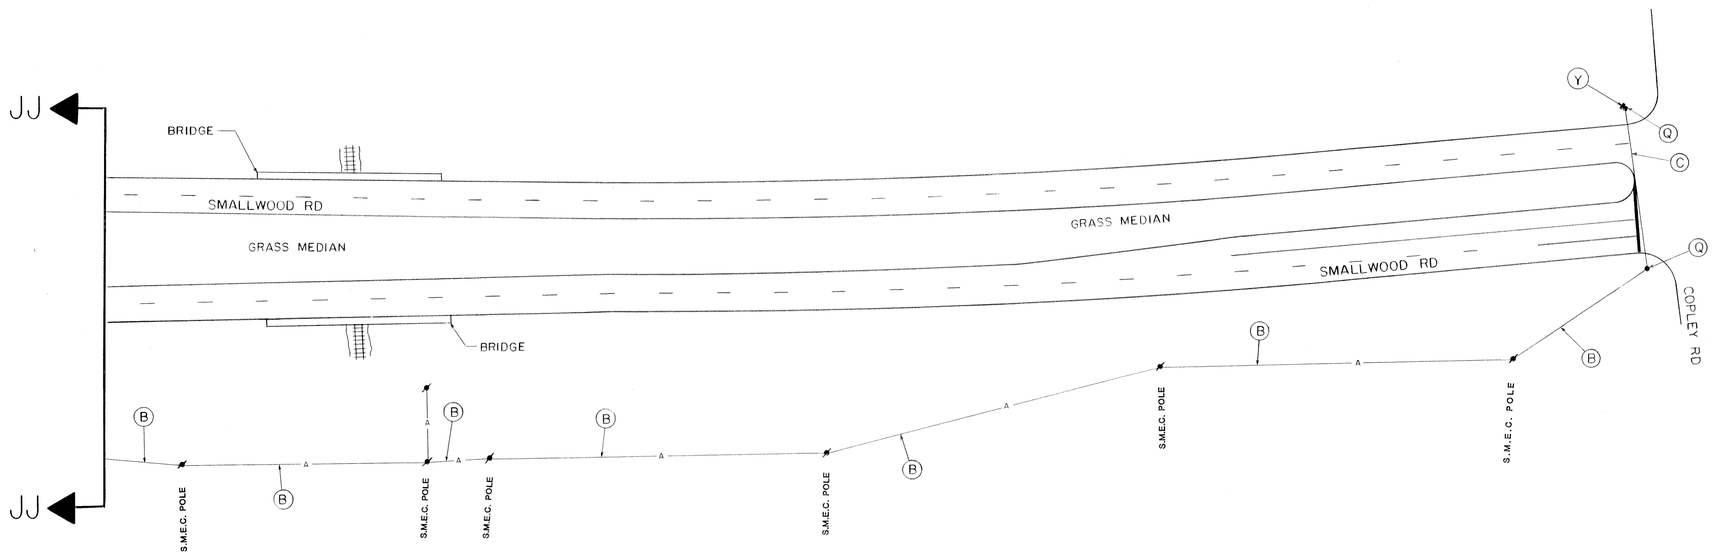

INTERCONNECT PLAN

LEGEND OF UNDERGROUND AND OVERHEAD UTILITIES

AERIAL CABLE	—— A —— A —— A —— A
ELECTRIC	—— E —— E —— E —— E
TELEPHONE	—— T —— T —— T —— T
GAS	—— G —— G —— G —— G
SEWER	—— S —— S —— S —— S
WATER	—— W —— W —— W —— W
CABLE TV	—— TV —— TV —— TV —— TV

STREET TRAFFIC STUDIES, LTD.
Gateway International
1302 Concourse Drive, Suite 104
Linthicum, Maryland 21090
(301) 859-3553

REVISIONS

APPROVALS

CHIEF, SIGNAL DESIGN SECTION

ASST. DISTRICT ENGINEER, TRAFFIC

CHIEF, TRAFFIC ENGINEERING DIVISION

DEPUTY CHIEF ENGINEER, TRAFFIC

MDOT – STATE HIGHWAY ADMINISTRATION

Office of Traffic

TRAFFIC ENGINEERING DIVISION

DRAWN BY: W J NIES (FOR STS)
DES. BY: R R ZACHERL (FOR STS)
CHK. BY: Emm 9/12/90

US 301 AND SMALLWOOD RD EAST TO COPLEY AVE

COUNTY: CHARLES

DATE: 11-21-89
SCALE: 1" = 50'

F.A.P. NO.
S.H.A. NO. CH-555-501-570

TS/STD. NO. TS-2629-23

SHEET NO. 32 OF 37

68030/23.56