F H WA REGION NO	STATE	FED. AID PROJ. NO	SHEET NO.	TOTAL SHEETS
3	MD.			

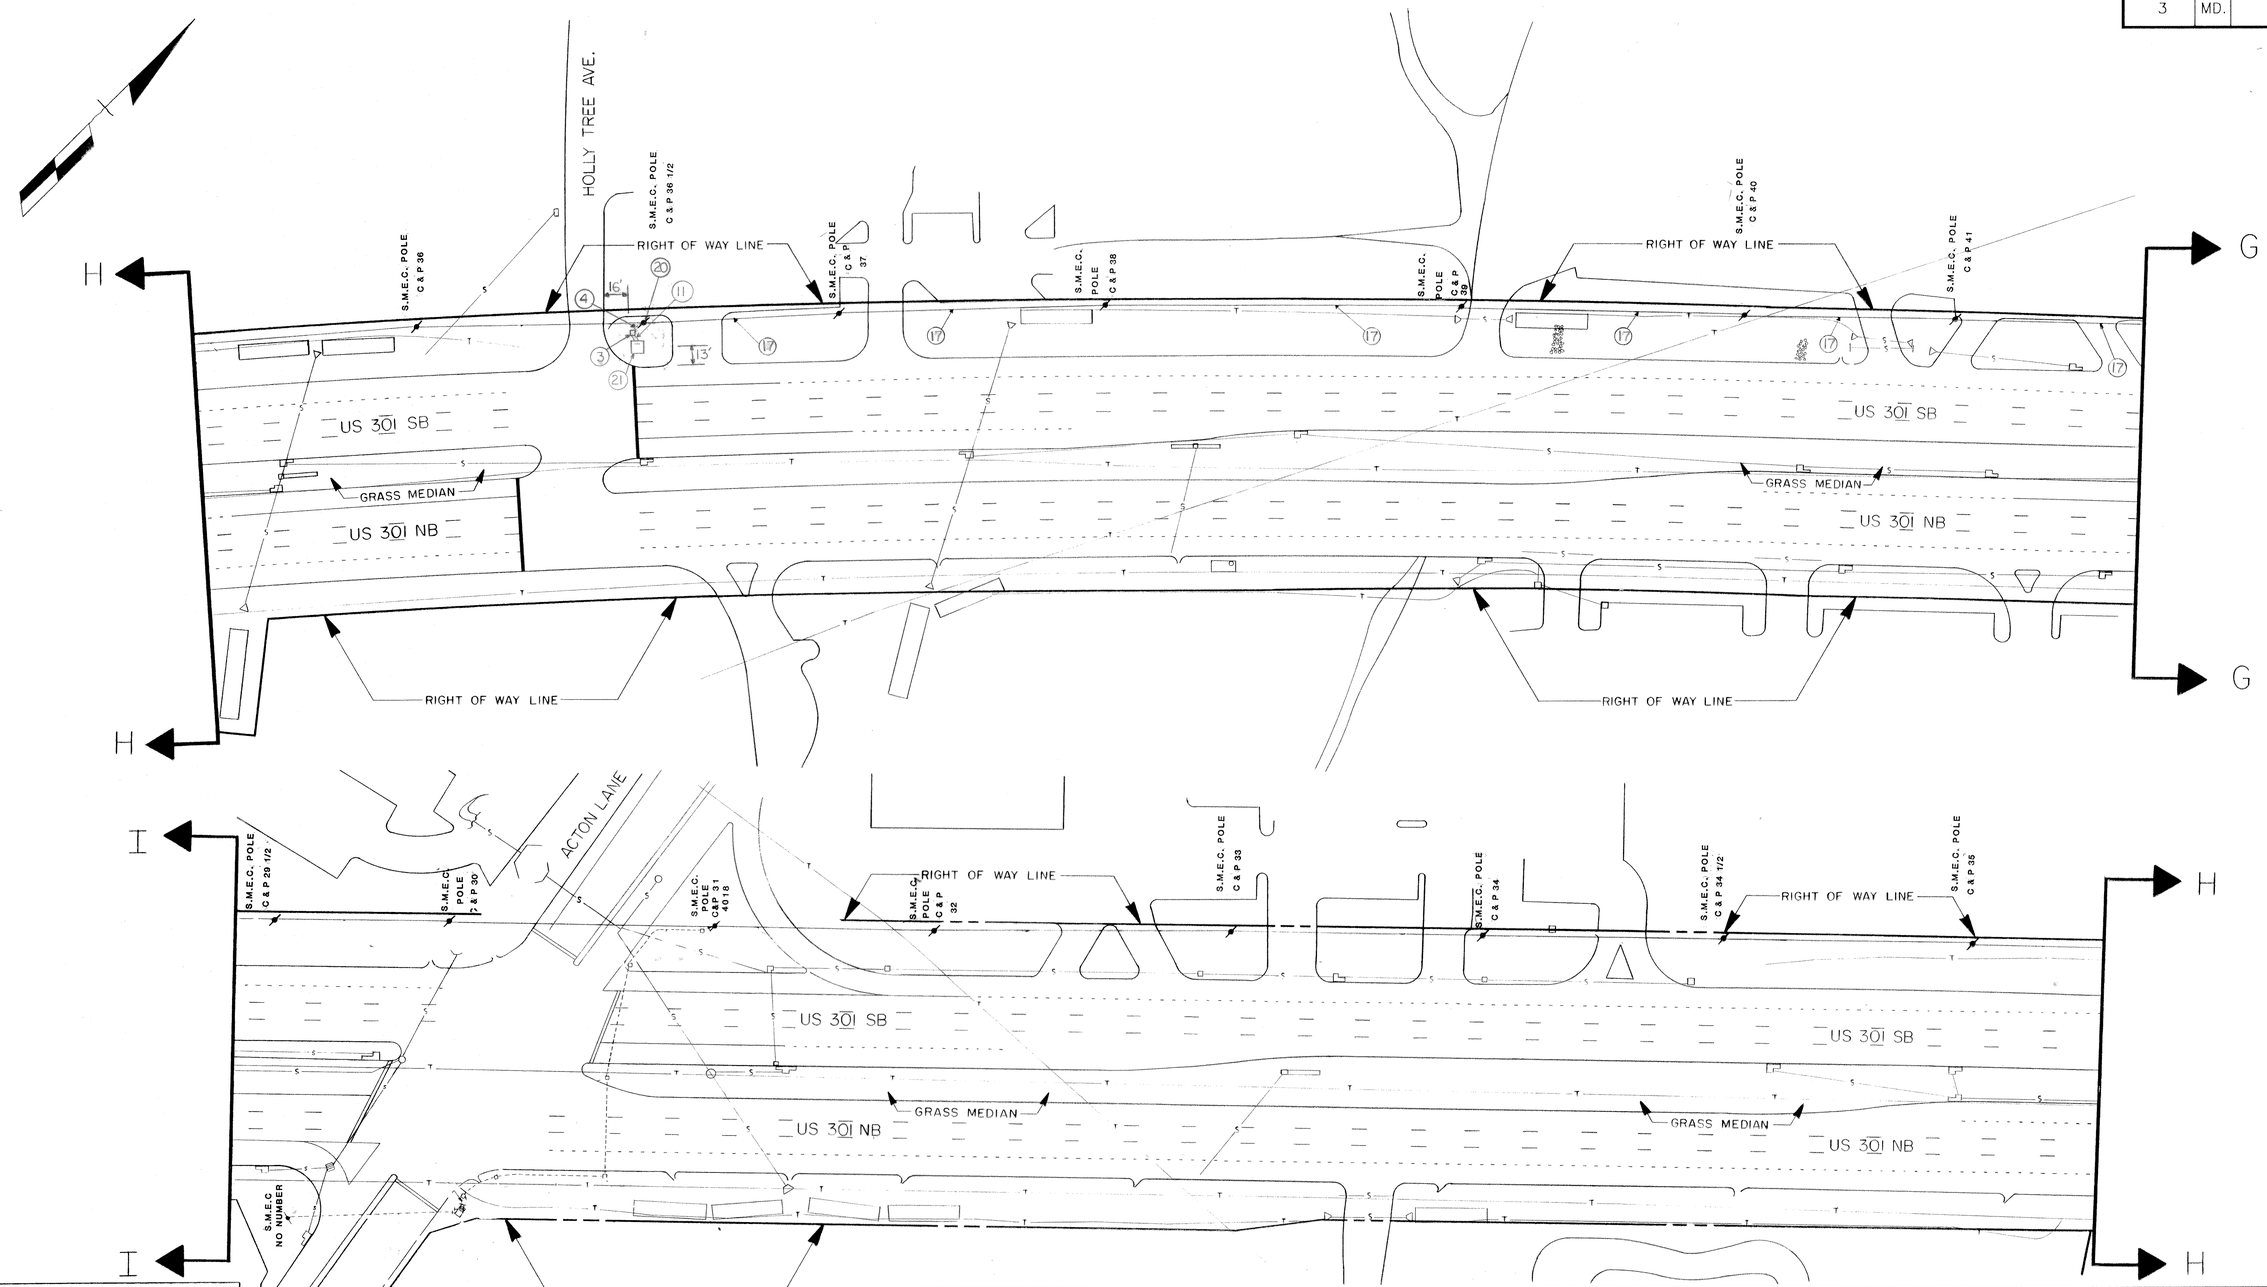

LEGEND OF UNDERGROUND AND OVERHEAD UTILITIES

AERIAL CABLE	A — A — A — A
ELECTRIC	E — E — E — E
TELEPHONE	T — T — T — T
GAS	G — G — G — G
SEWER	S — S — S — S
WATER	W — W — W — W
CABLE TV	TV — TV — TV — TV

STREET TRAFFIC STUDIES, LTD.
Gateway International
1302 Concourse Drive, Suite 104
Linthicum, Maryland 21090
(301) 859-3553

REVISIONS
A REPLACE TELEMETRY TO INCLUDE PIERCE RD WITHIN SYSTEM
MEL

APPROVALS
CHIEF, SIGNAL DESIGN SECTION
ASST. DISTRICT ENGINEER, TRAFFIC
CHIEF, TRAFFIC ENGINEERING DIVISION
DEPUTY CHIEF ENGINEER, OFFICE OF TRAFFIC

MARYLAND DEPARTMENT OF TRANSPORTATION
STATE HIGHWAY ADMINISTRATION – OFFICE OF TRAFFIC
TRAFFIC ENGINEERING DIVISION

DRAWN BY D A NIES (FOR STS)
DES. BY: R R ZACHERL (FOR STS)
CHK. BY: 4/20/90

US 301 INTERCONNECT SYSTEM FROM CEDARVILLE RD SOUTH TO MD 227

COUNTY: CHARLES

DATE: 11-14-88
SCALE: 1"=50'
F.A.P. NO.
S.H.A. NO. CH-555-501-570
TS/FILE NO. TS-2629-6
SHEET NO. 15 OF 37

08030123.56