US 301 IS CONSIDERED TO RUN IN A
NORTH-SOUTH DIRECTION.

PROJECT DESCRIPTION

THIS PROJECT INVOLVES THE INSTALLATION OF INTERCONNECT CABLE BETWEEN MD 225 AND MD 6 AS WELL AS THE INSTALLATION OF SAMPLING LOOPS AT HERITAGE GREEN BLVD, MD 6 AND MD 225

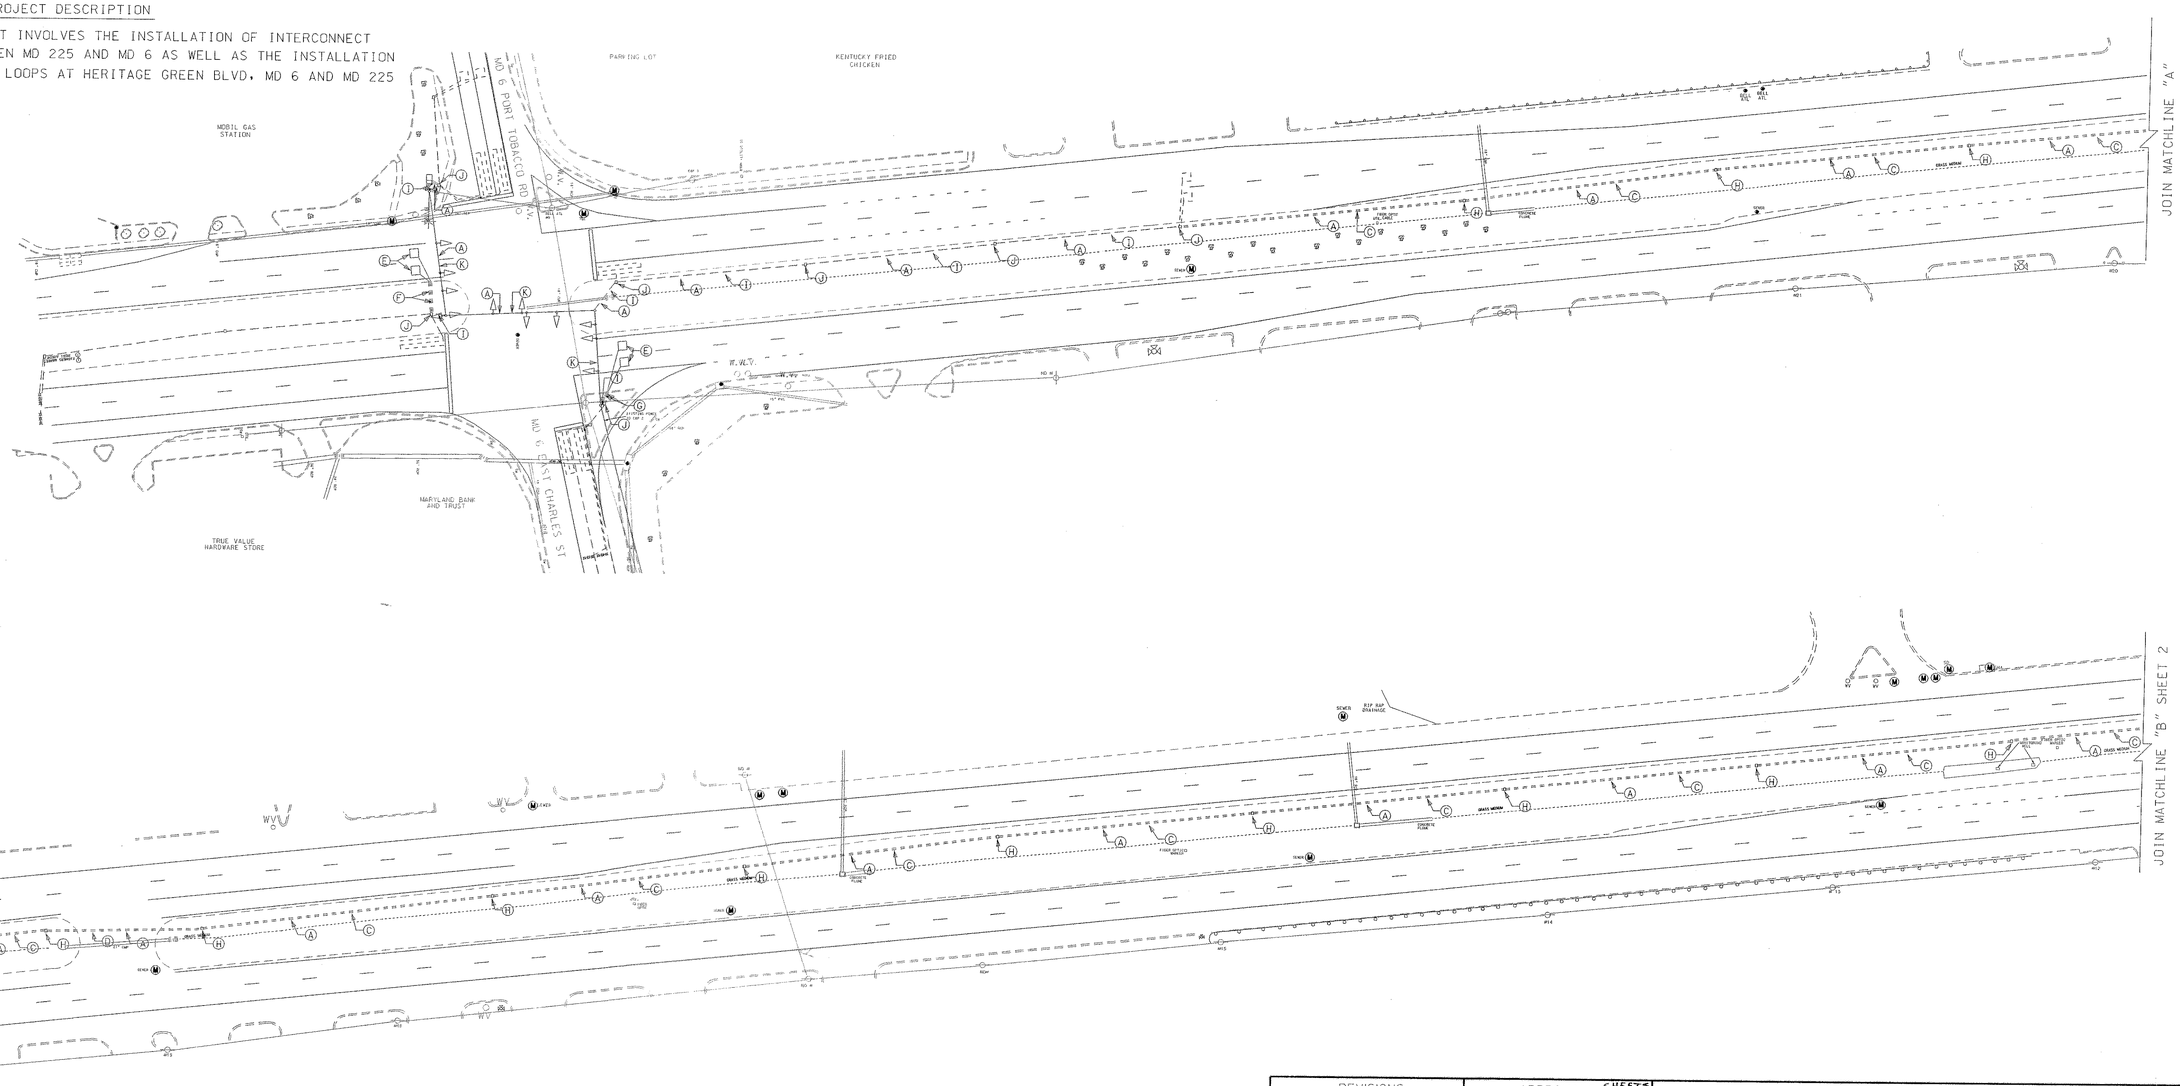

REVISIONS	APPROVALS SHEETS 1-3
	Mikey Rucker 2-23-01 TEAM LEADER, TRAFFIC ENGINEERING DESIGN DIVISION
	3/23/01 ASST. CHIEF TRAFFIC ENGINEERING DESIGN DIVISION
	3/23/01 CHIEF, TRAFFIC ENGINEERING DESIGN DIVISION
	3/23/01 DIRECTOR, TRAFFIC & SAFETY

MARYLAND DOT - STATE HIGHWAY ADMINISTRATION
Office of Traffic & Safety
TRAFFIC ENGINEERING DESIGN DIVISION
US 301 INTERCONNECT
HERITAGE GREEN BLVD TO MD 6
LAPLATA, MD

DRAWN BY: C. Strain	F.A.P. NO.	TS NO. N/A	SHEET NO.
CHECKED BY: M. Rucker	S.H.A. NO.		
SCALE: 1:50	COUNTY: Charles	T.I.M.S. NO. E208	1 OF 3
DATE: 3/15/01	LOG MILE:		