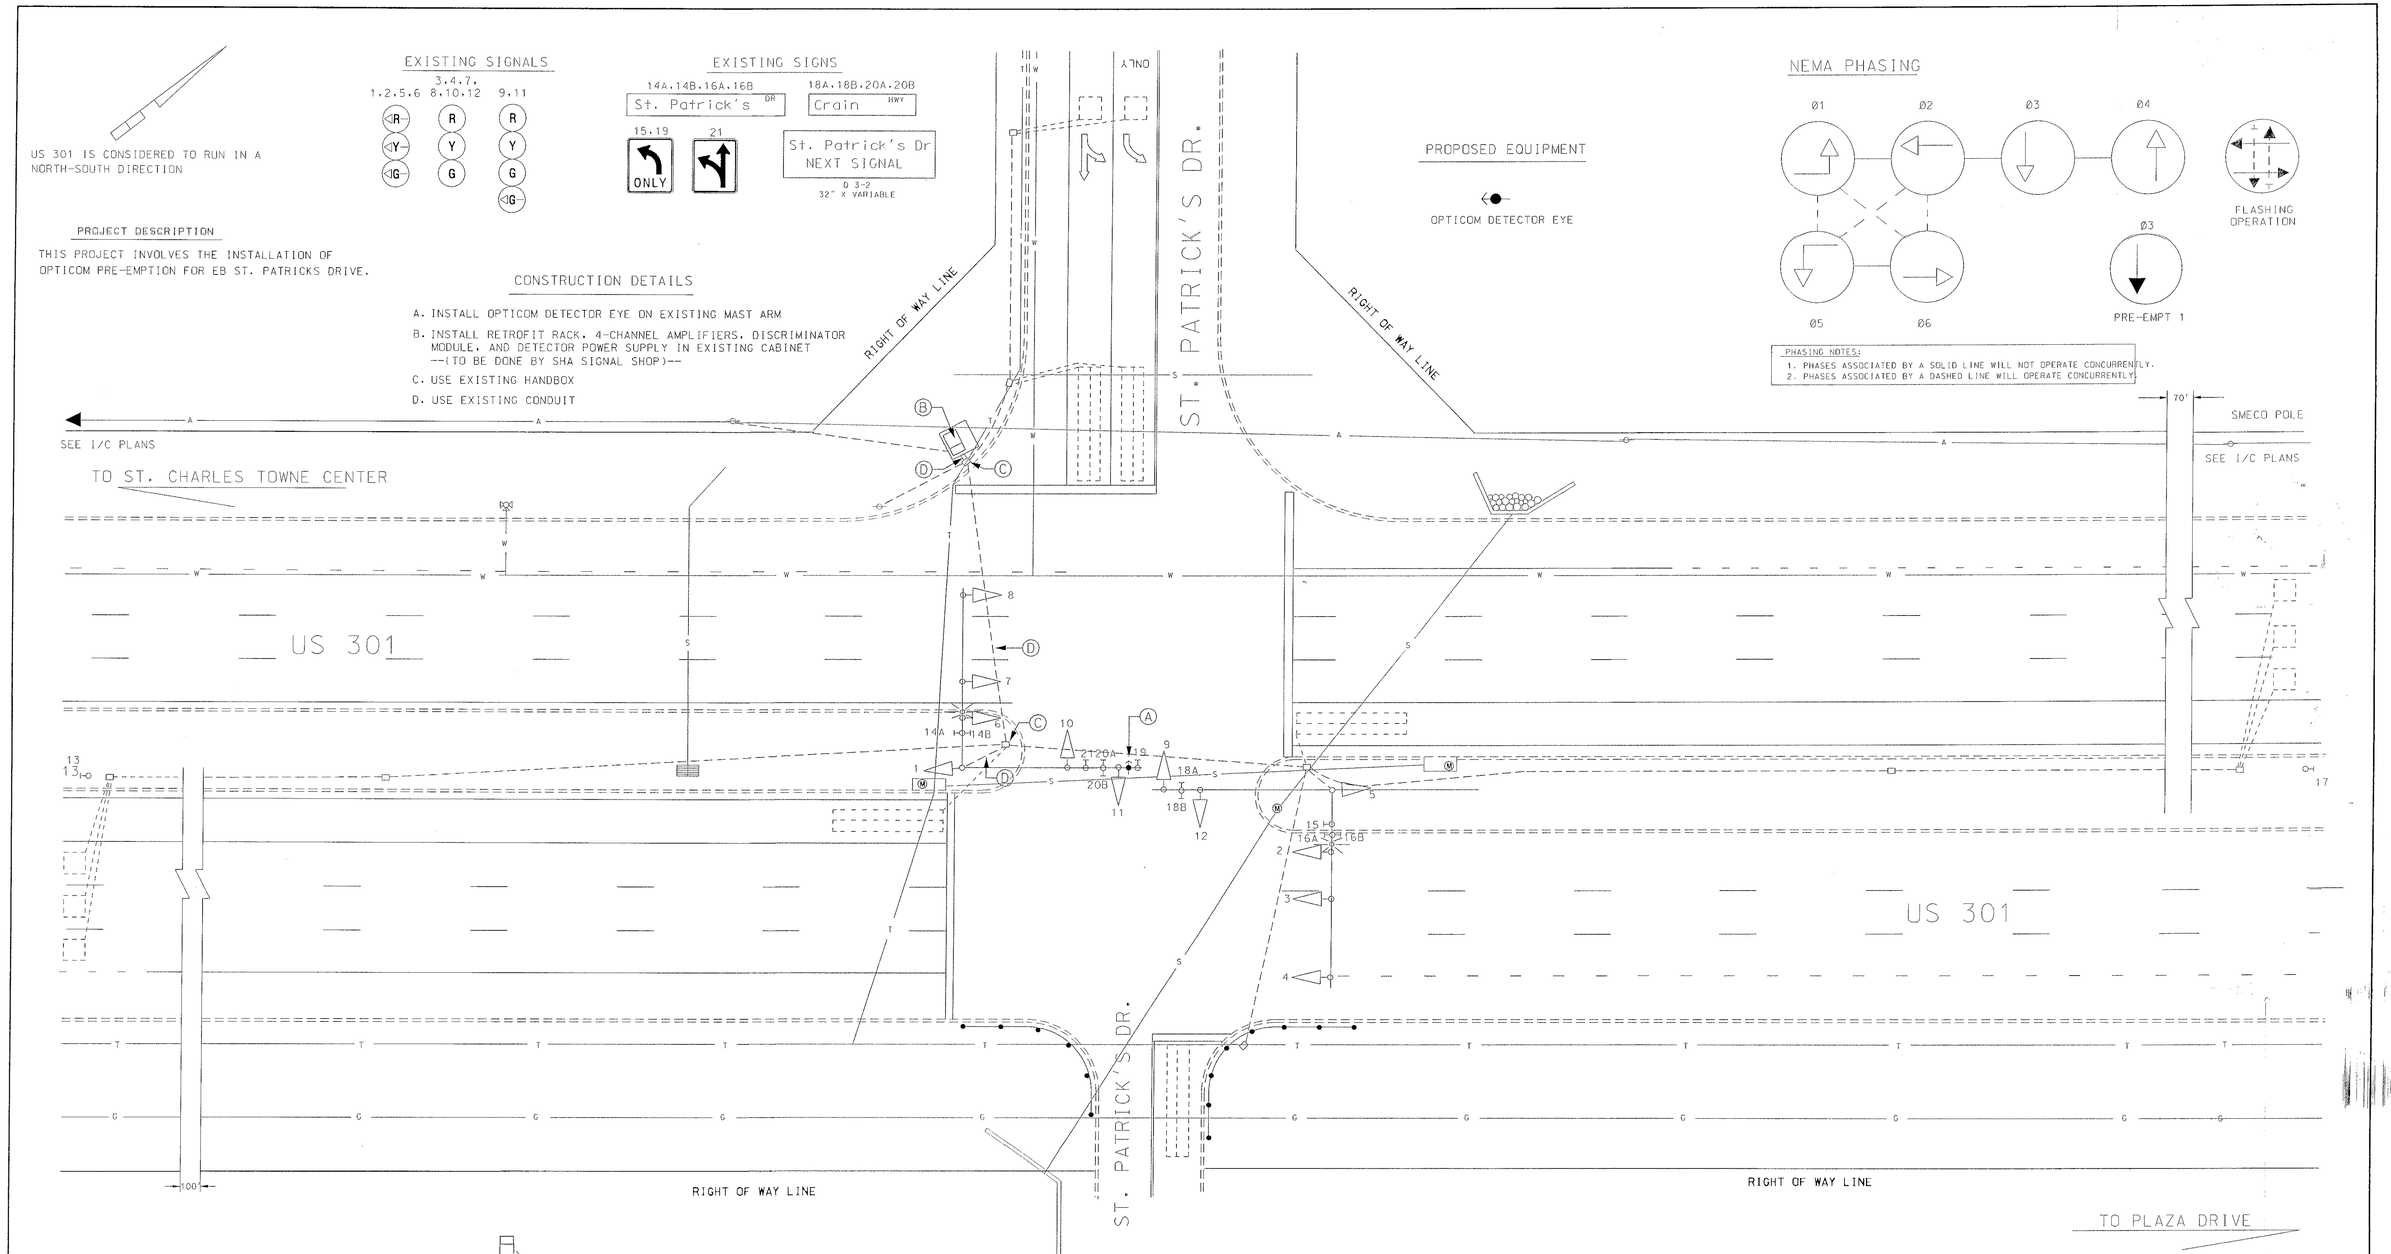

A. EQUIPMENT TO BE SUPPLIED BY THE ADMINISTRATION

QUANTITY	ITEM DESCRIPTION
1 EA	"D" PANEL W/ HARNESS
1 EA	RETROFIT RACK
3 EA	4-CHANNEL DETECTOR AMPLIFIER
1 EA	DETECTOR RACK POWER SUPPLY

THESE ITEMS TO BE INSTALLED BY THE SHA SIGNAL SHOP AND CHARGED TO THE STATEWIDE DETECTOR UPGRADE PROGRAM.

B. EQUIPMENT OT BE SUPPLIED AND/OR INSTALLED BY THE CONTRACTOR

ITEM#	QUANTITY	ITEM DESCRIPTION
8012	1 EA	FURNISH AND INSTALL 3M #721 OPTICOM DETECTRO EYE
8014	1 EA	FURNISH AND INSTALL 3M OPTICOM #762 DISCRIMINATOR MODULE
8037	200 LF	FURNISH AND INSTALL 4-CONDUCTOR OPTICOM DETECTOR CABLE

C. EQUIPMENT TO BE RETURNED TO THE SHA

SHA SIGNAL SHOP WILL HANDLE ALL EQUIPMENT REMOVED FROM CABINET

UTILITY LEGEND

G G	GAS MAIN
W W	WATER MAIN
S S	SEWER MAIN
E E	ELECTRIC CABLES
A A	AERIAL CABLES
T T	TELEPHONE CABLES

REVISIONS

C INSTALL OPTICOM FOR EB ST PATRICKS DR
TIMS# E198 6/01
CJS
B REPLACE ALL EQUIPMENT IN MEDIAN
HWY REV #7 4/92
RRZ
A REPLACE LOOPS DUE TO 2/90 GEOMETRIC CHANGES
RRZ

APPROVALS

TEAM LEADER, TRAFFIC ENGINEERING DESIGN DIVISION
ASST. CHIEF TRAFFIC ENGINEERING DESIGN DIVISION
CHIEF, TRAFFIC ENGINEERING DESIGN DIVISION
DIRECTOR, TRAFFIC & SAFETY

ORIGINAL ON FILE

MARYLAND DOT - STATE HIGHWAY ADMINISTRATION
Office of Traffic & Safety
TRAFFIC ENGINEERING DESIGN DIVISION
US 301 @ St. Patrick's Drive

DRAWN BY: SKS (FOR A&E)	F.A.P. NO.	TS NO. 2597 C	SHEET NO.
CHECKED BY: DBD (FOR A&E)	S.H.A. NO. CH634A54/B54	T.I.M.S. NO. N/A	3 OF 5
SCALE: 1:20	COUNTY: CHARLES		
DATE: 12/89	LOG MILE:		