F H WA REGION NO	STATE	FED. AID PROJ. NO	SHEET NO.	TOTAL SHEETS
3	MD.			

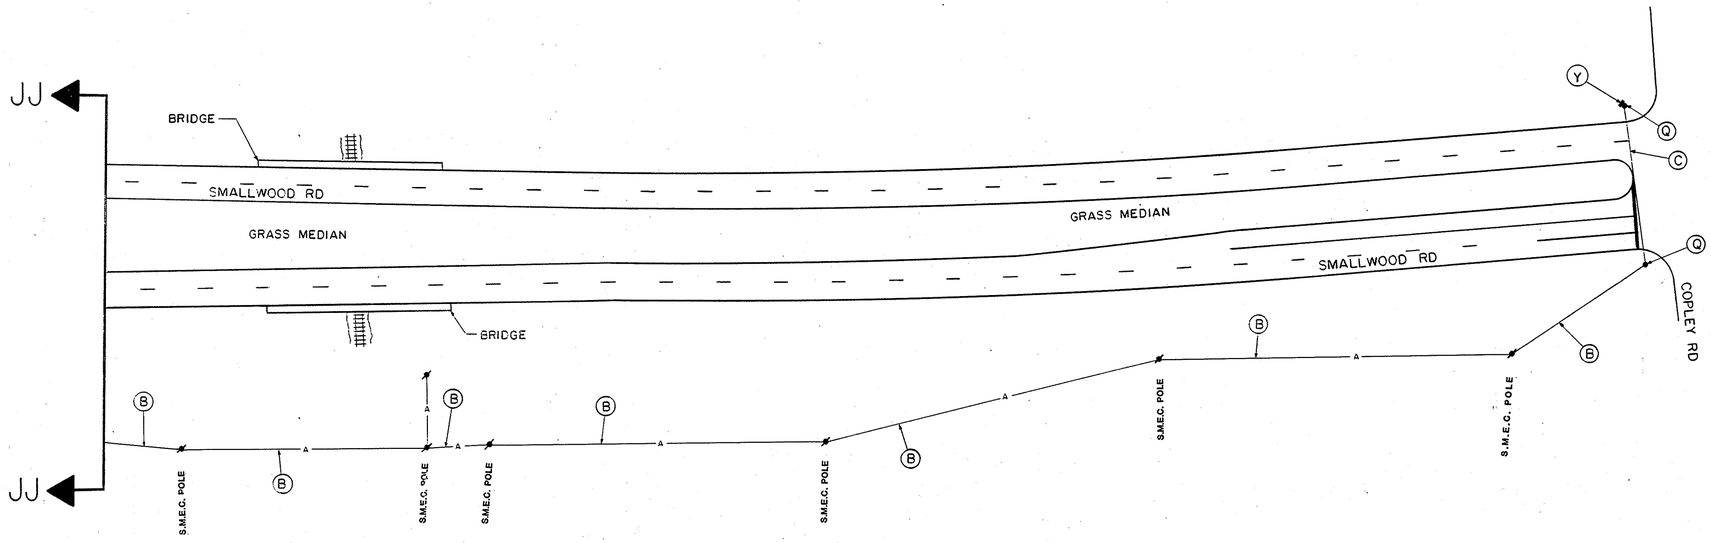

INTERCONNECT PLAN

LEGEND OF UNDERGROUND AND OVERHEAD UTILITIES

AERIAL CABLE	— A — A — A — A
ELECTRIC	— E — E — E — E
TELEPHONE	— T — T — T — T
GAS	— G — G — G — G
SEWER	— S — S — S — S
WATER	— W — W — W — W
CABLE TV	— TV — TV — TV — TV

STREET TRAFFIC STUDIES, LTD.
Gateway International
1302 Concourse Drive, Suite 104
Linthicum, Maryland 21090
(301) 859-3553

REVISIONS	APPROVALS
	CHIEF, SIGNAL DESIGN SECTION
	ASST. DISTRICT ENGINEER, TRAFFIC
	CHIEF, TRAFFIC ENGINEERING DIVISION
	DEPUTY CHIEF ENGINEER, TRAFFIC

MDOT – STATE HIGHWAY ADMINISTRATION

Office of Traffic

TRAFFIC ENGINEERING DIVISION

DRAWN BY: W J NIES (FOR STS)
DES. BY: R R ZACHERL (FOR STS)
CHK. BY: Emm 4/12/90

US 301 AND SMALLWOOD RD EAST TO COPLEY AVE

COUNTY: CHARLES

DATE: 11-21-89
SCALE: 1" = 50'

F.A.P. NO.
S.H.A. NO. CH-555-501-570

TS/STD. NO. 2629-IC-23
TS- [redacted]

SHEET NO. 193 OF 239