DRILL HOLES

DRILL HOLES

DRILL HOLES

BORDER REV: DATE: June 1, 2004

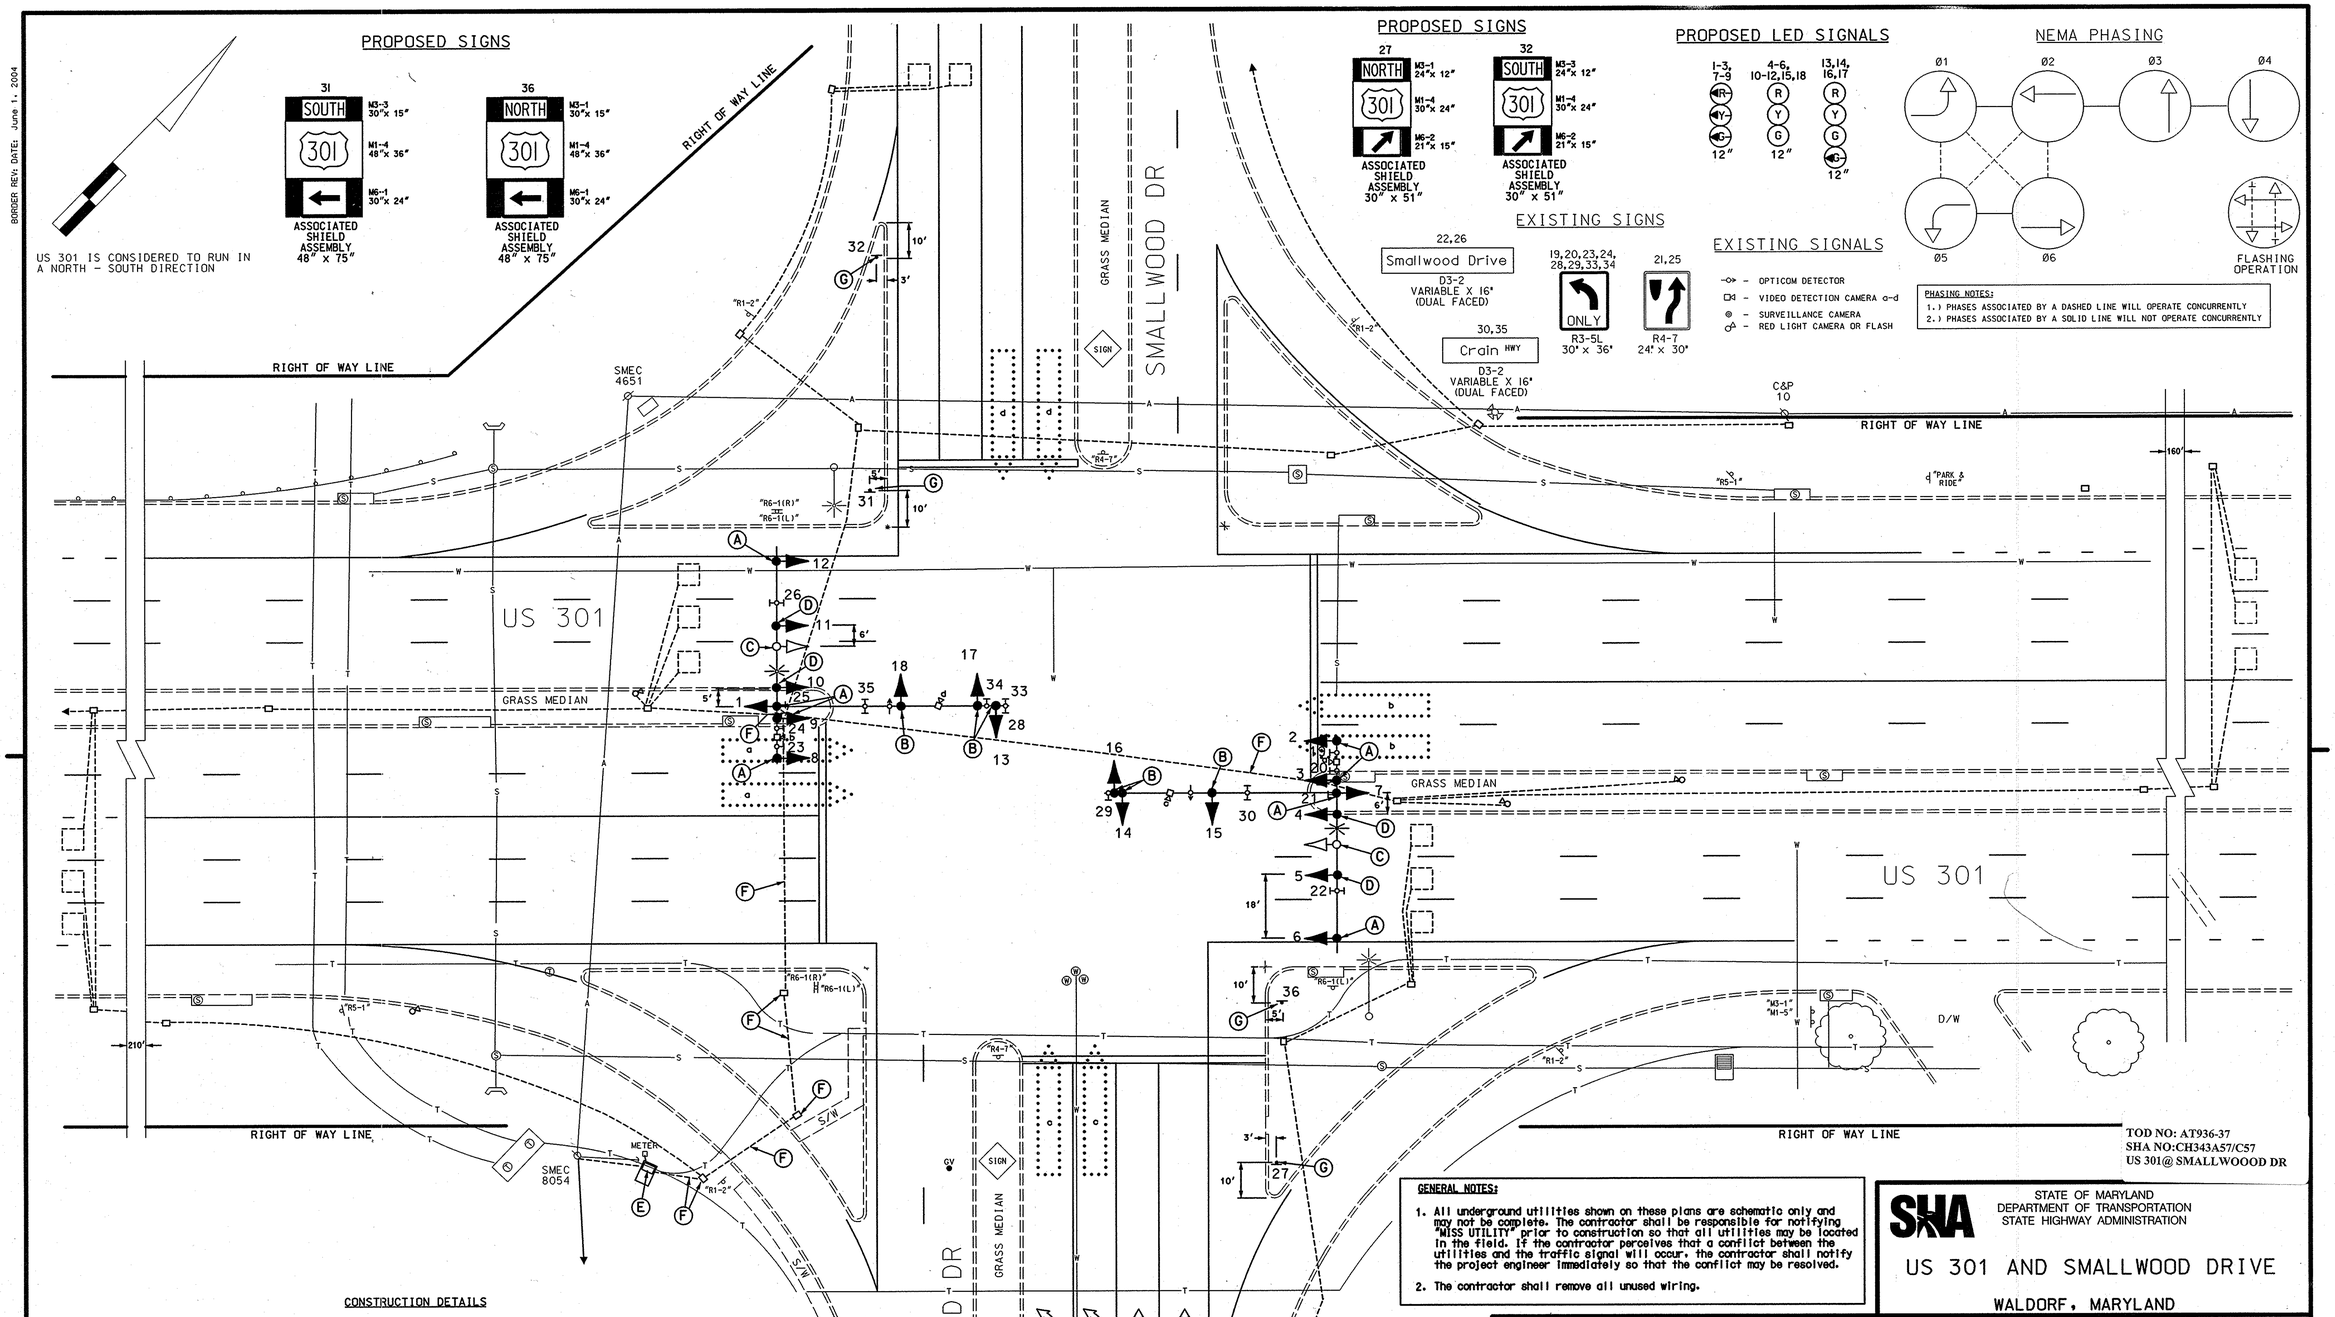

TOD NO: AT936-37
SHA NO:CH343A57/C57
US 301@ SMALLWOOD DR

GENERAL NOTES:

1. All underground utilities shown on these plans are schematic only and may not be complete. The contractor shall be responsible for notifying "MISS UTILITY" prior to construction so that all utilities may be located in the field. If the contractor perceives that a conflict between the utilities and the traffic signal will occur, the contractor shall notify the project engineer immediately so that the conflict may be resolved.
2. The contractor shall remove all unused wiring.

CONSTRUCTION DETAILS

A. Remove existing signal modules and install LED signal modules.
B. Remove existing signal head and install LED signal head in same location.
C. Remove existing signal head.
D. Install LED signal head.
E. Use existing base mounted cabinet and controller.
F. Use existing handhole / conduit. Install handhole.
G. Install ground mounted sign as shown.

GEOMETRIC LEGEND
PROPOSED
EXISTING

LEGEND OF UNDERGROUND AND OVERHEAD UTILITIES
AERIAL CABLE
ELECTRIC
TELEPHONE
GAS
SEWER
WATER
CABLE TV

REVISION "L"
STREET TRAFFIC STUDIES, LTD.
400 Crain Hwy. NW.
Glen Burnie, MD 21061
Ph (410) 590-5500
Fax (410) 590-6537
5443a T-129

APPROVALS	REVISIONS
TEAM LEADER	L ADD 3RD SIGNAL FOR MAINLINE NB AND SB AND UPGRADE SIGNALS TO LED SHA NO: AT 9365185 4/24/2008 J.W.A.
ASST. DIV. CHIEF	K UPGRADE RED LIGHT CAMERA TO LASER TIMS: 0716 7/6/2005
DIVISION CHIEF	
OFFICE DIRECTOR	

ORIGINAL ON FILE

PLOTTED: \$DATETIME\$
FILE: \$FILE\$

STATE OF MARYLAND
DEPARTMENT OF TRANSPORTATION
STATE HIGHWAY ADMINISTRATION

US 301 AND SMALLWOOD DRIVE

WALDORF, MARYLAND

TRAFFIC SIGNAL PLAN

SCALE 1"= 20' DATE 5-3-78 CONTRACT NO. AW-705-451-085

DESIGNED BY
DRAWN BY
CHECKED BY A.E.M.
F.A.P. NO.
COUNTY CHARLES
LOGMILE 08030122.25
TIMS NO. I 711
TOD NO.

TS NO. 1650L | DRAWING NO. 1 OF 2 | SHEET NO. OF

...\3600\3\5443\5443a.dgn 4/24/2008 7:15:02 AM