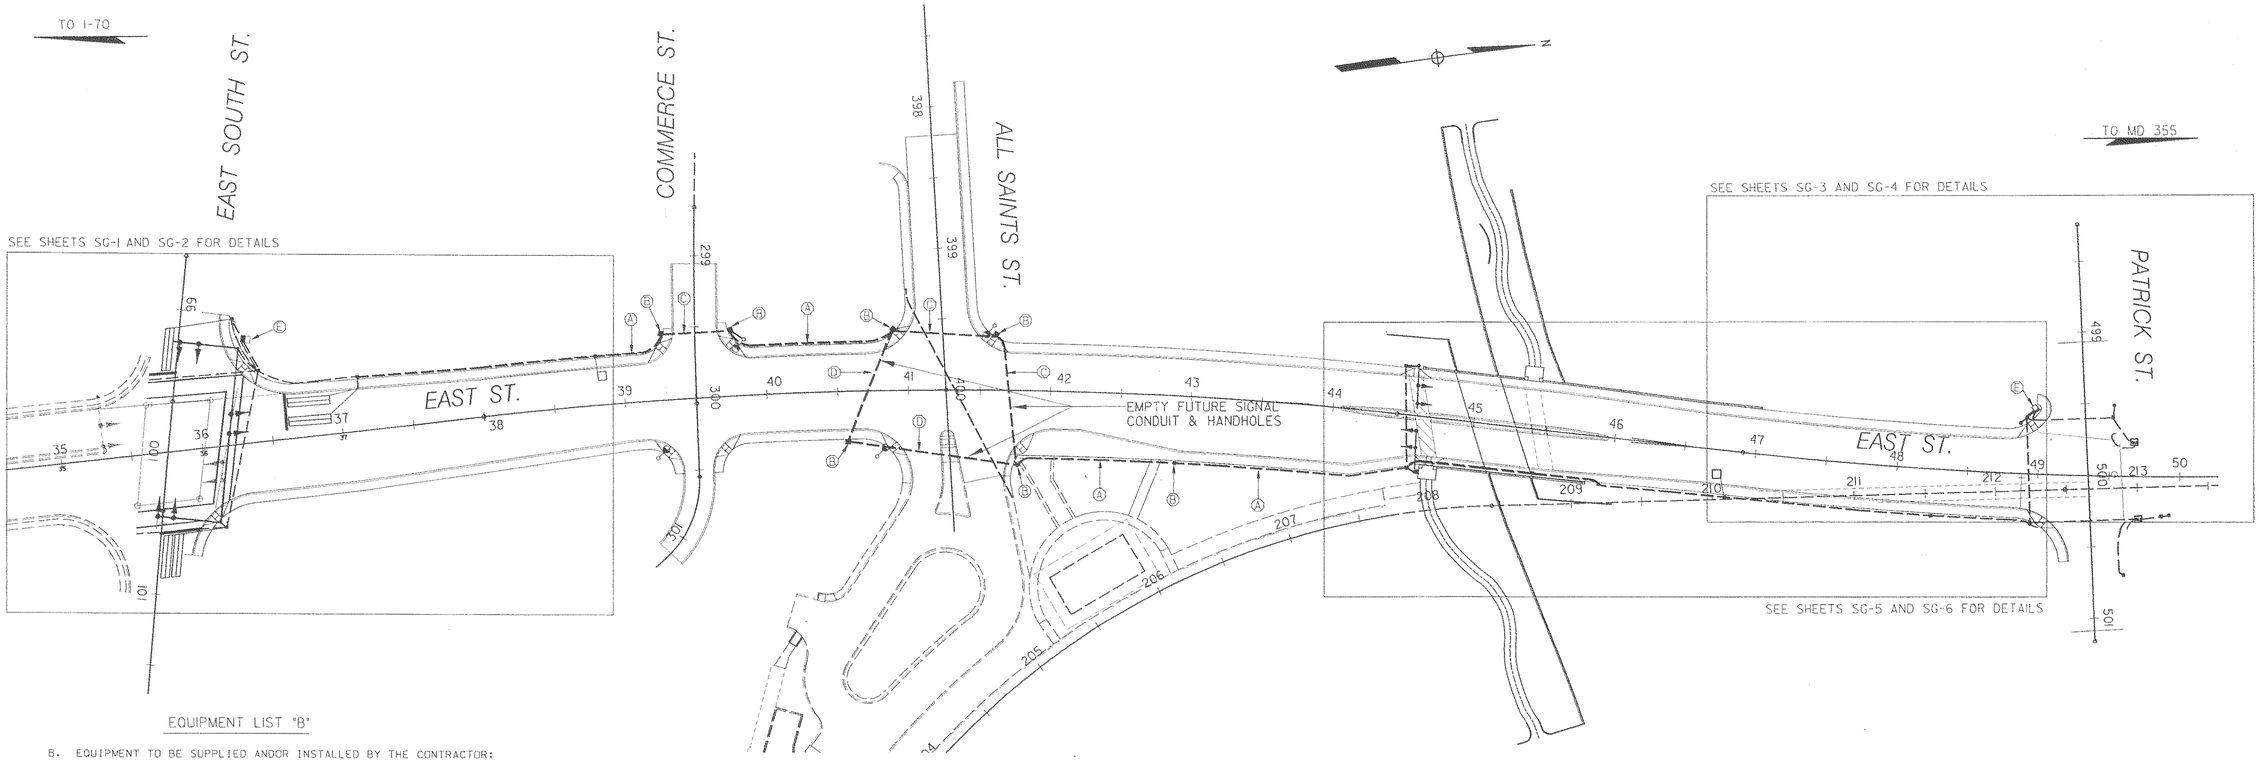

EQUIPMENT LIST "B"

B. EQUIPMENT TO BE SUPPLIED ANDOR INSTALLED BY THE CONTRACTOR:

SPEC. SECTION	CATEGORY CODE NO.	QUANTITY	DESCRIPTION
805	800000	460 L.F.	F&I 3 IN. SCHEDULE 80 PVC CONDUIT - TRENCHED
805	805115	330 L.F.	F&I 3 IN. SCHEDULE 80 PVC CONDUIT - BORED
810	822002	1640 L.F.	F&I 12 PAIR JELLY-FILLED COMMUNICATION CABLE UNDERGROUND (NO. 19 A.W.G.)
811	811001	7 EACH	F&I HANDHOLE

CONSTRUCTION DETAILS

A. F&I 3 IN. SCHEDULE 80 PVC CONDUIT (TRENCHED)

B. F&I HANDHOLE

C. F&I 3 IN. SCHEDULE 80 PVC CONDUIT (BORED)

D. F&I 3 IN. SCHEDULE 80 PVC CONDUIT (BORED) (EMPTY FOR FUTURE SIGNAL CABLE)

E. CONNECT CONTINUOUS 12-PAIR JELLY-FILLLED COMMUNICATION CABLE IN PROPOSED SIGNAL CABINET

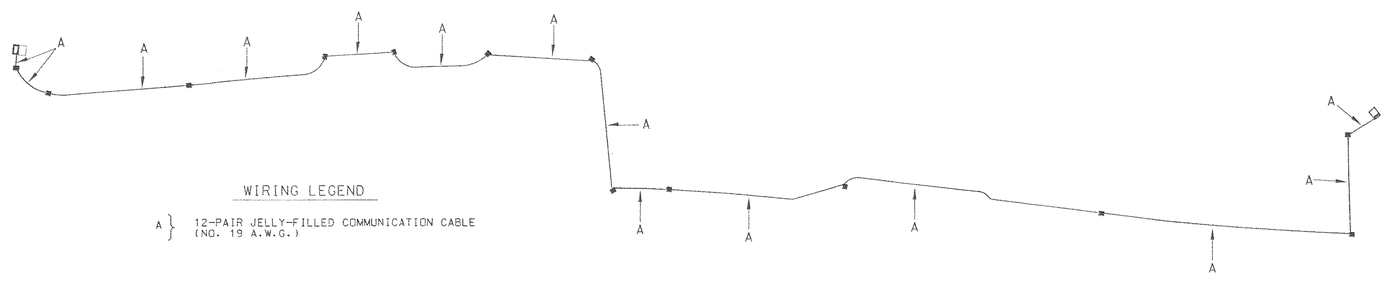

WIRING LEGEND

A } 12-PAIR JELLY-FILLED COMMUNICATION CABLE (NO. 19 A.W.G.)

NOTE: HORIZONTAL LOCATION OF CONDUIT ON PLAN IS GRAPHICAL PLACEMENT SHALL BE WITHIN RIGHT OF WAY ALONG EAST STREET.

IC-1

GRAPHIC SCALE
0' 50' 100'
SCALE: 1"=50'-0"

RUMMEL, KLEPPER & KAHL, LLP
CONSULTING ENGINEERS
81 MOSHER STREET
BALTIMORE, MARYLAND 21217

REVISIONS:	APPROVALS:
	CHIEF SIGNAL DESIGN SECTION
	ASST. DISTRICT ENGINEER TRAFFIC
	CHIEF TRAFFIC ENGINEERING DESIGN DIVISION
	DIRECTOR OFFICE OF TRAFFIC & SAFETY

MDOT - STATE HIGHWAY ADMINISTRATION
Office of Traffic & Safety
TRAFFIC ENGINEERING DESIGN DIVISION LOG MILE #

DRAWN BY: SAH
DES. BY: BJH
CHK. BY: BJH

INTERCONNECT PLAN
EAST STREET EXTENDED
FROM EAST SOUTH STREET TO EAST PATRICK STREET
COUNTY: FREDERICK

DATE: NOVEMBER, 1998 F.A.P. NO. SEE TITLE SHEET
SCALE: 1" = 50' S.H.A. NO. FR 3185171
TS/STD. NO.: 3841X1
SHEET NO. 50 OF 68

12/07/98 08:20:41
K:\projects\shadsign\195-8221\dgn\lc01.ase.dgn (lc01.ase.prf)