DIMENSION DIAGRAM

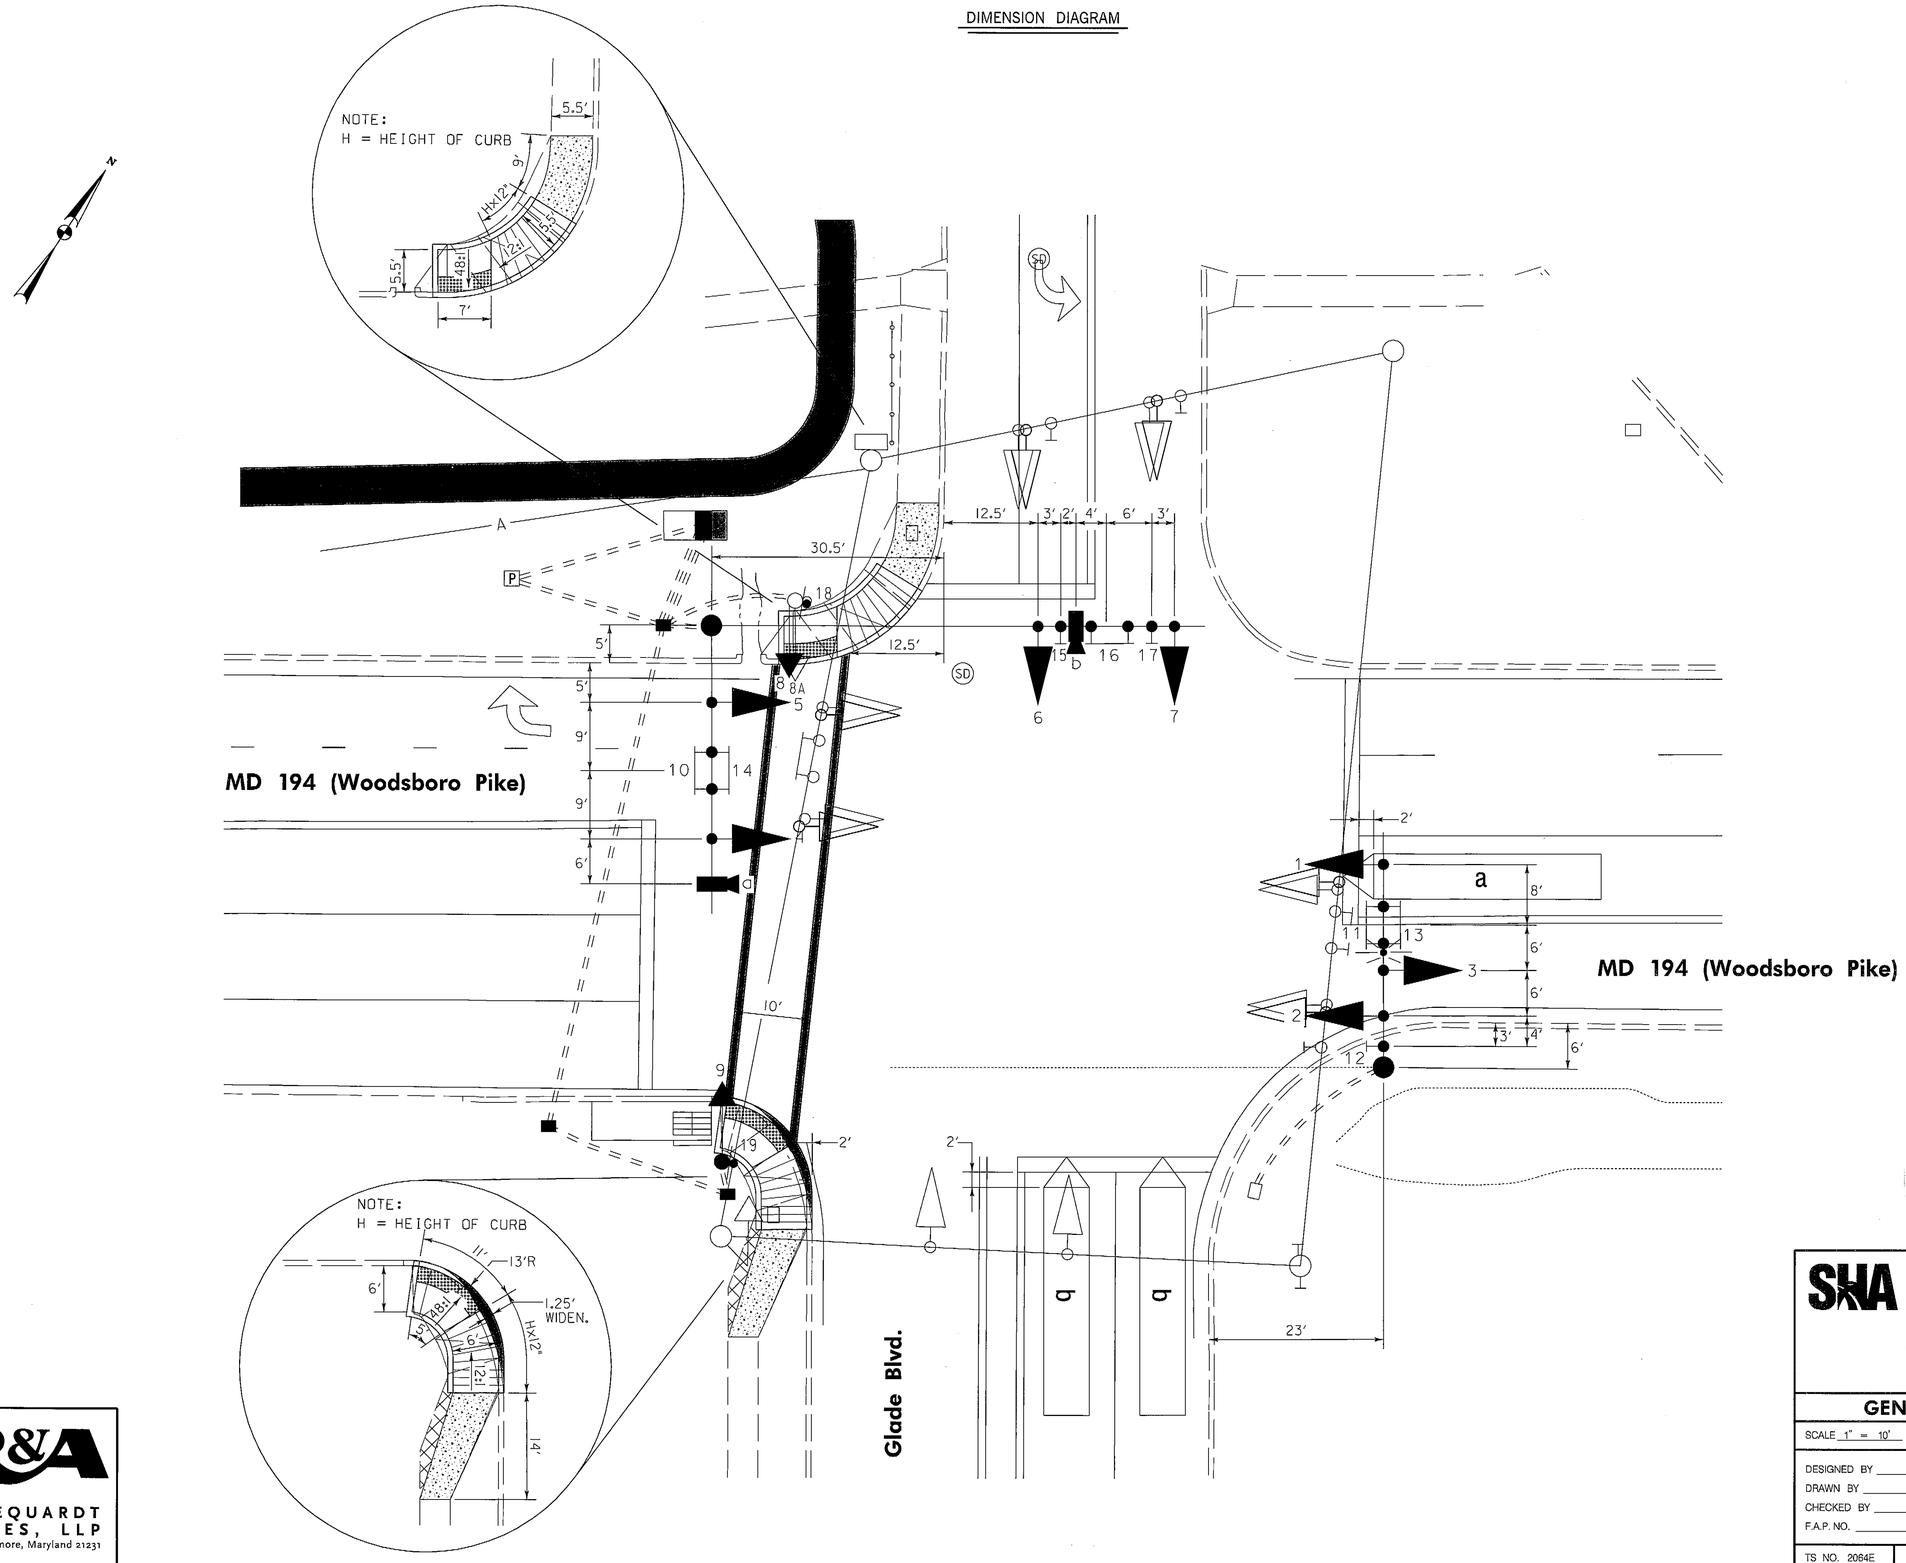

TOD NO: XX650-20
SHA NO: FR122853
MD 194 @ Glade Boulevard

WR&A
WHITMAN, REQUARDT & ASSOCIATES, LLP
801 South Caroline Street, Baltimore, Maryland 21231

BY: sbloss

SHA
STATE OF MARYLAND
DEPARTMENT OF TRANSPORTATION
STATE HIGHWAY ADMINISTRATION
OFFICE OF TRAFFIC & SAFETY
TRAFFIC ENGINEERING DESIGN DIVISION

MD 194 (Woodsboro Pike) and Glade Blvd.
Walkersville, Maryland

GENERAL INFORMATION SHEET

SCALE 1" = 10' | DATE 5/8/2012 | CONTRACT NO. XX6505185

DESIGNED BY S. Bloss | COUNTY Frederick
DRAWN BY S. Bloss | LOGMILE 10019402.83
CHECKED BY N. Leary | TIMS NO. L270
F.A.P. NO. | TOD NO.

TS NO. 2064E | DRAWING TSP-2 OF 3 | SHEET NO. 2 OF 3

PLOTTED: May 16, 2012
FILE: N:\31659-195\CADD\pSG-N002_L270.dgn