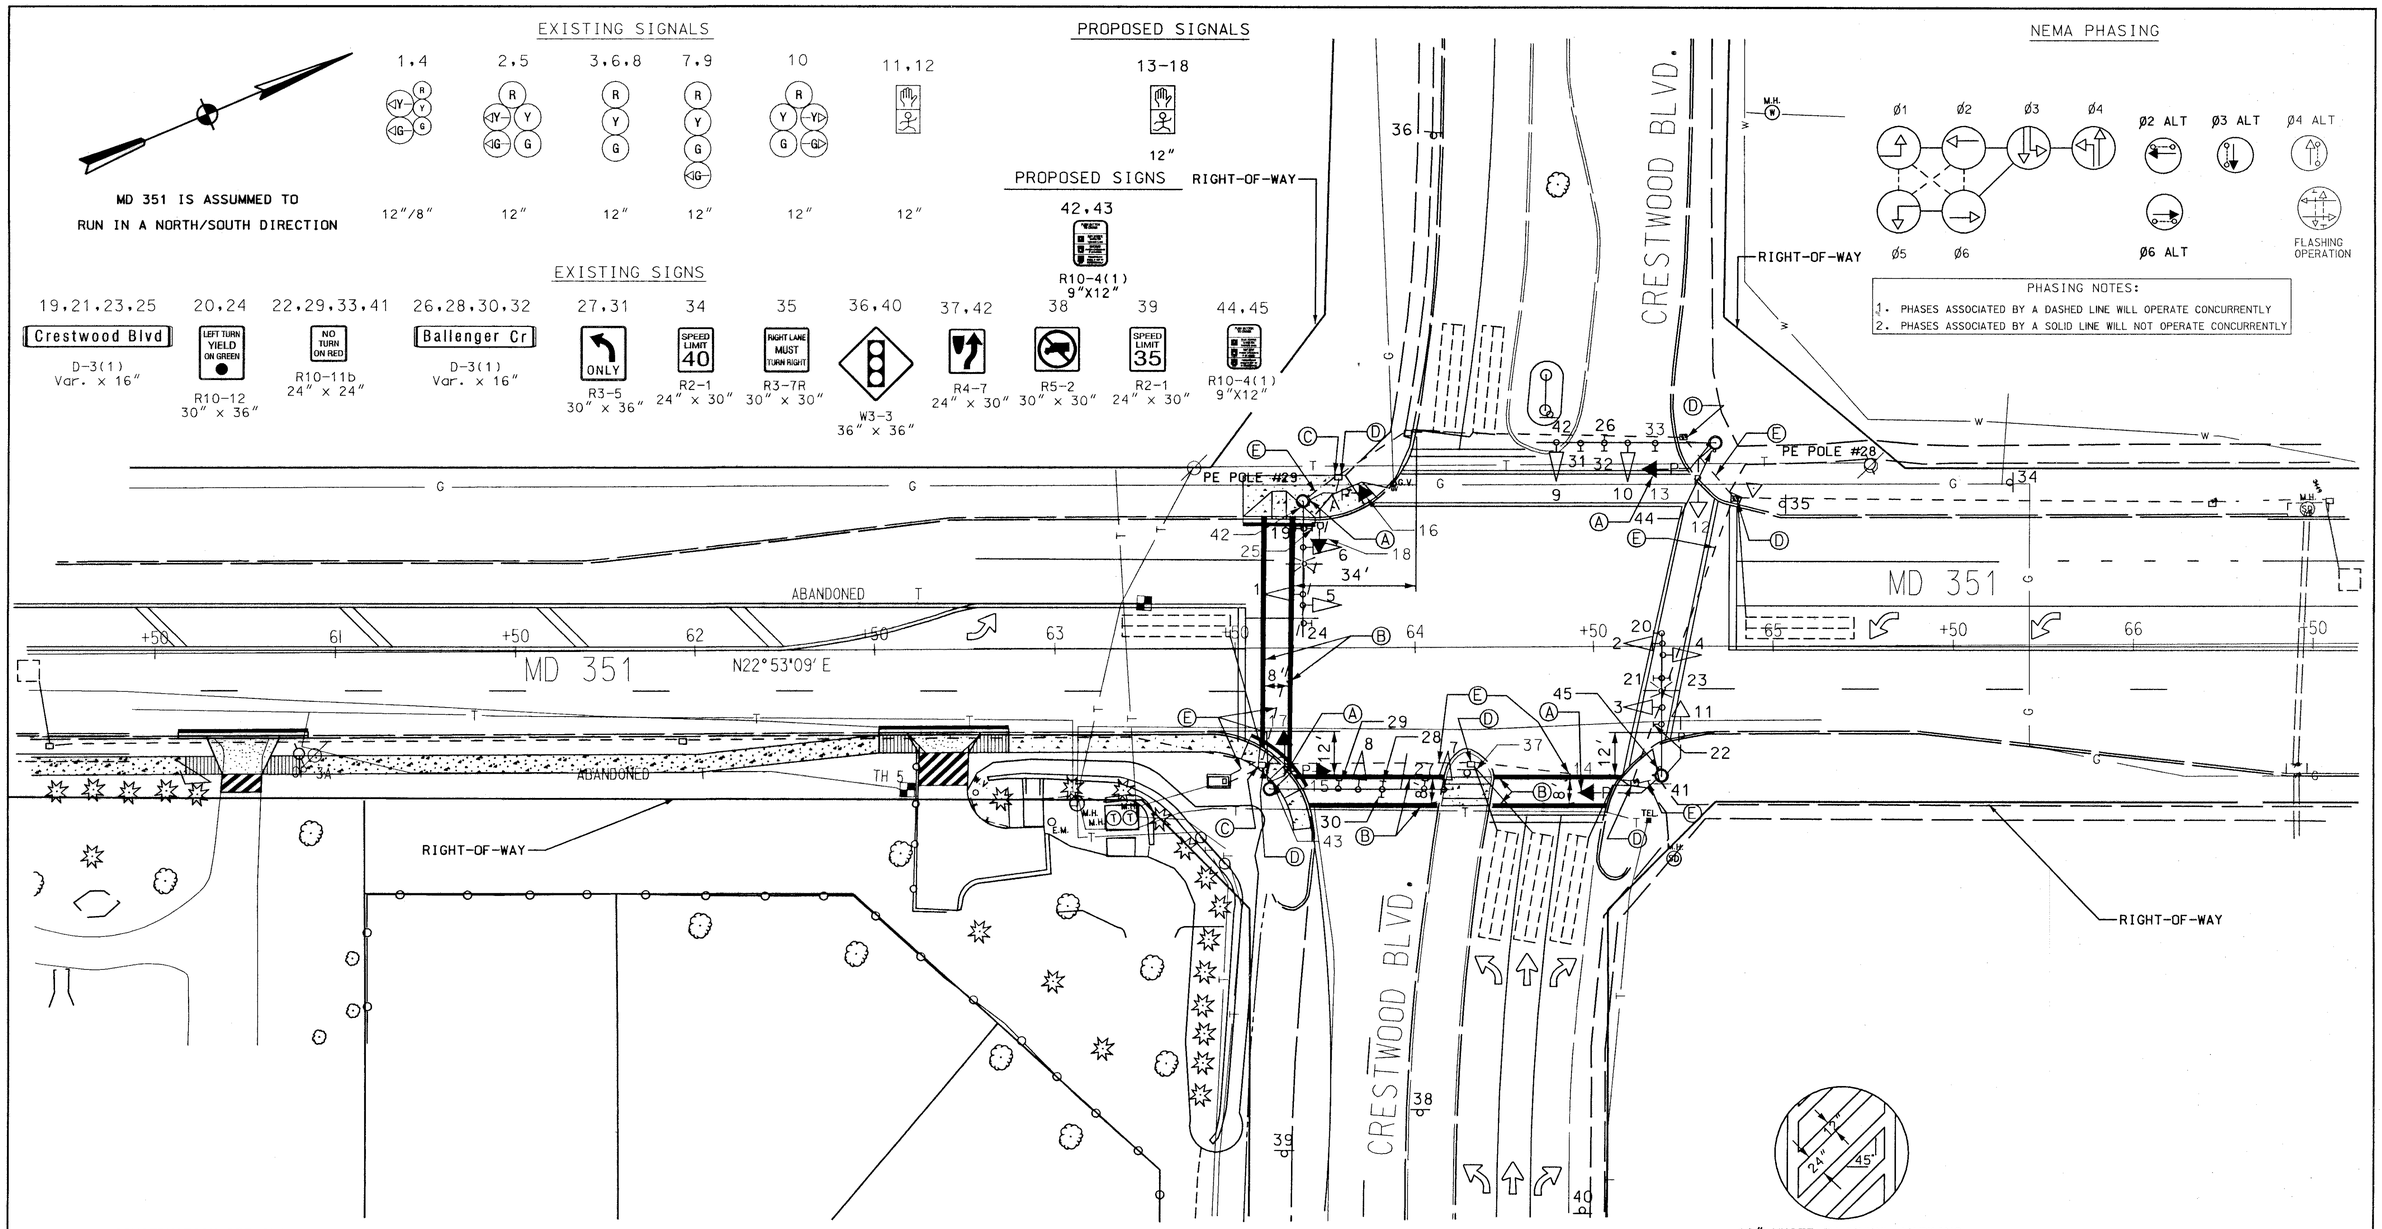

CONSTRUCTION DETAILS

Ⓐ INSTALL PEDESTRIAN SIGNAL HEADS, PUSH BUTTONS AND EDUCATIONAL CROSSING SIGNS ATTACHED TO EXISTING SIGNAL POLE.

Ⓑ INSTALL 12" HEAT APPLIED PERMANENT PREFORMED THERMOPLASTIC PAVEMENT MARKING.

Ⓒ ADJUST EXISTING HANDHOLE TO FINAL GRADE PRIOR TO THE INSTALLATION OF THE PROPOSED CONCRETE SIDEWALK.

Ⓓ USE EXISTING HANDHOLE.

Ⓔ USE EXISTING CONDUIT.

PROJECT APPROVALS
APPROVALS ARE FOR SIGNAL PLANS
A TOTAL OF 2 SHEETS

REVISIONS	
Ⓐ PROVIDE PEDESTRIAN PUSHBUTTONS AND INDICATIONS FOR THE SOUTH, EAST, AND WEST LEGS. SHA#FR3465179	8/01

APPROVALS
ORIGINAL
TEAM LEADER, TRAFFIC ENGINEERING DESIGN DIVISION
ASST. CHIEF TRAFFIC ENGINEERING DESIGN DIVISION
ON
CHIEF, TRAFFIC ENGINEERING DESIGN DIVISION
FILE
DIRECTOR, TRAFFIC & SAFETY

CENTURY ENGINEERING, INC.
CONSULTING ENGINEERS - PLANNERS
32 WEST ROAD
TOWSON, MARYLAND 21204

MARYLAND DOT - STATE HIGHWAY ADMINISTRATION
Office of Traffic & Safety
TRAFFIC ENGINEERING DESIGN DIVISION

SIGNAL PLAN
MD 351 AND CRESTWOOD BLVD.
FREDERICK, MARYLAND

DRAWN BY:	K.HUGHS	F.A.P. NO.		TS NO.	SHEET NO.
CHECKED BY:	D.DICKERSON	S.H.A. NO.	BW-780-802-712	3488 Ⓐ	
SCALE:	1"= 20'	COUNTY:	FREDERICK	T.I.M.S. NO.	
DATE:	MARCH, 1995	LOG MILE:	10035100.61	E434	OF

o:\TRANSDWG\20053.06\351\Crestwood\434gp01a.dgn 10/12/01

27