| F.H.W.A. REGION NO. | STATE | FED. AID PROJ. NO. | SHEET NO. | TOTAL SHEETS |
|---|---|---|---|---|
| 3 | MD | SEE BELOW | 1 | 1 |

MD 355 IS ASSUMED TO RUN IN A NORTH/SOUTH DIRECTION

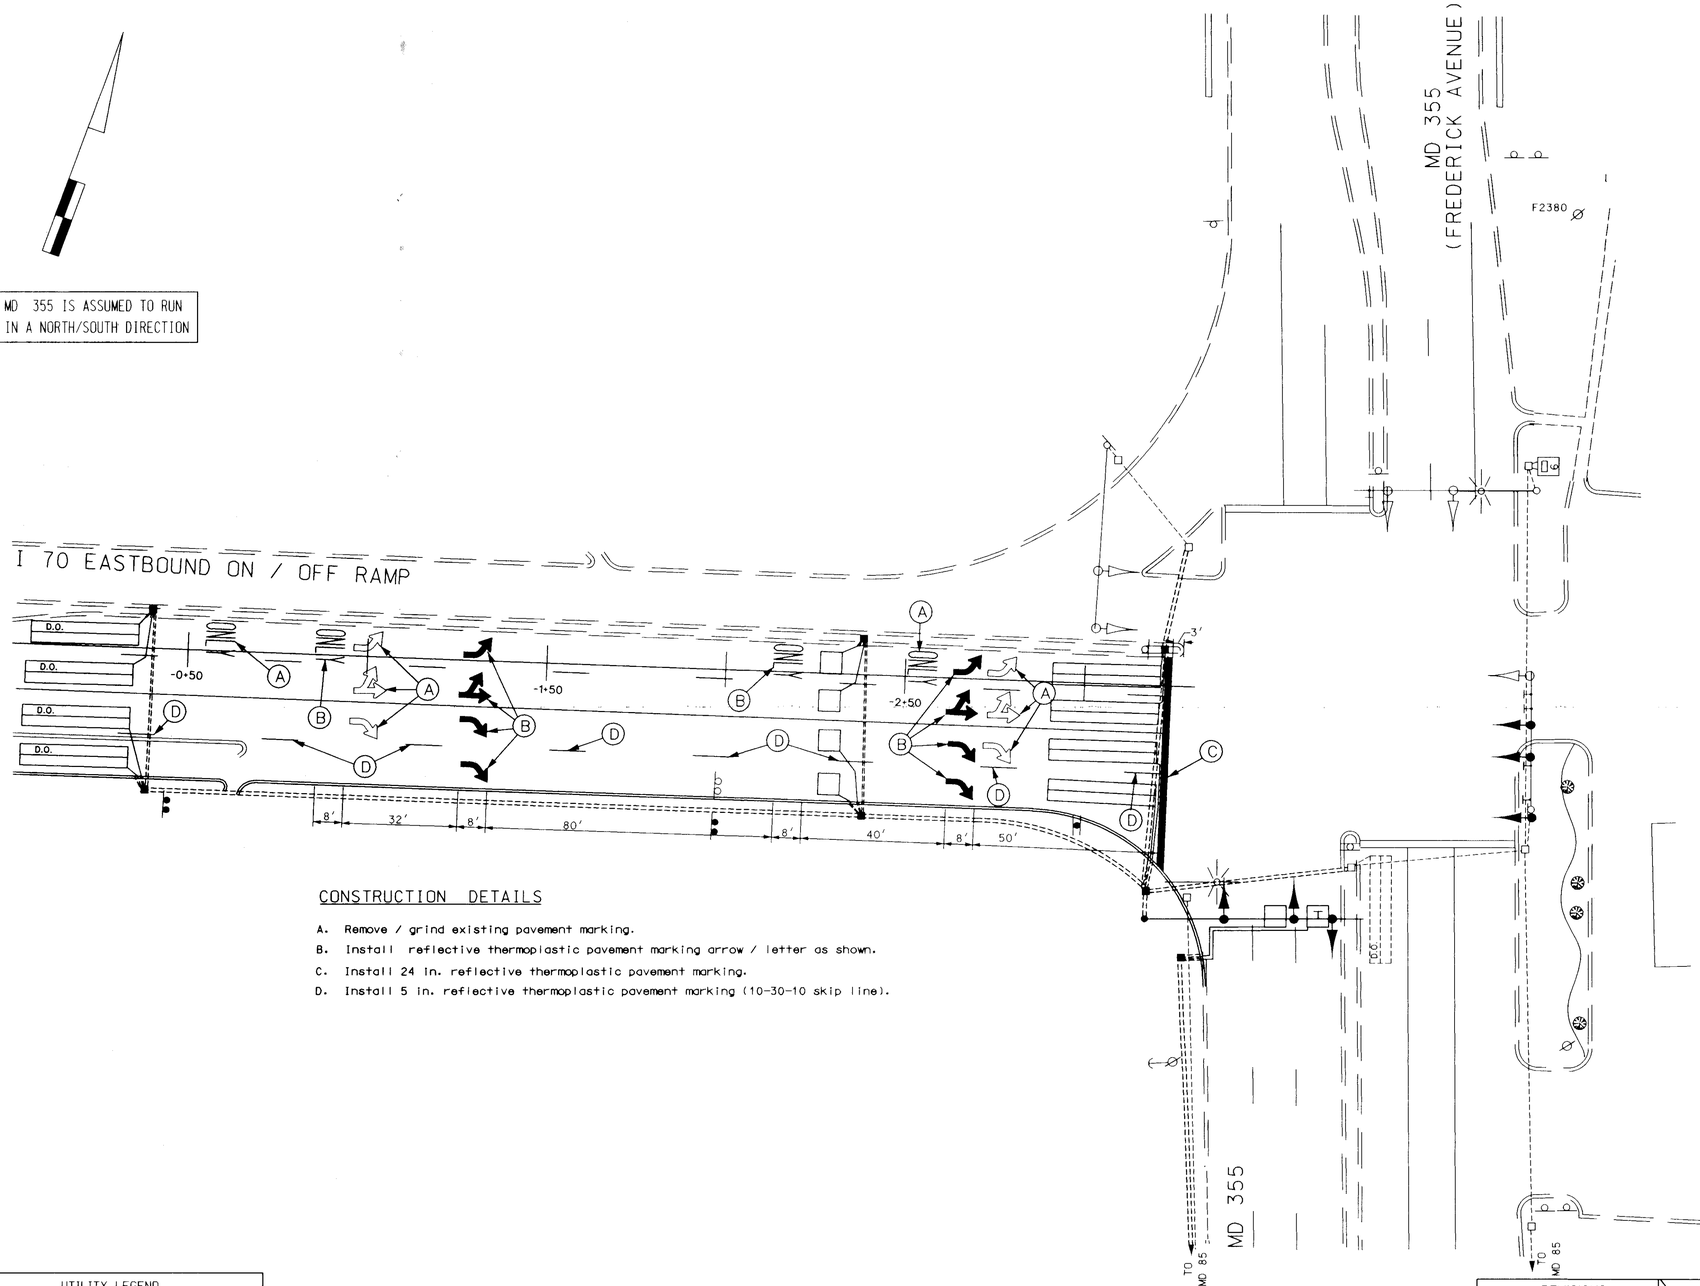


## CONSTRUCTION DETAILS

A. Remove / grind existing pavement marking.

B. Install reflective thermoplastic pavement marking arrow / letter as shown.

C. Install 24 in. reflective thermoplastic pavement marking.

D. Install 5 in. reflective thermoplastic pavement marking (10-30-10 skip line).

## REWIRING OF MD 355 / MD 85 PASSAGE DETECTORS

NOT TO SCALE

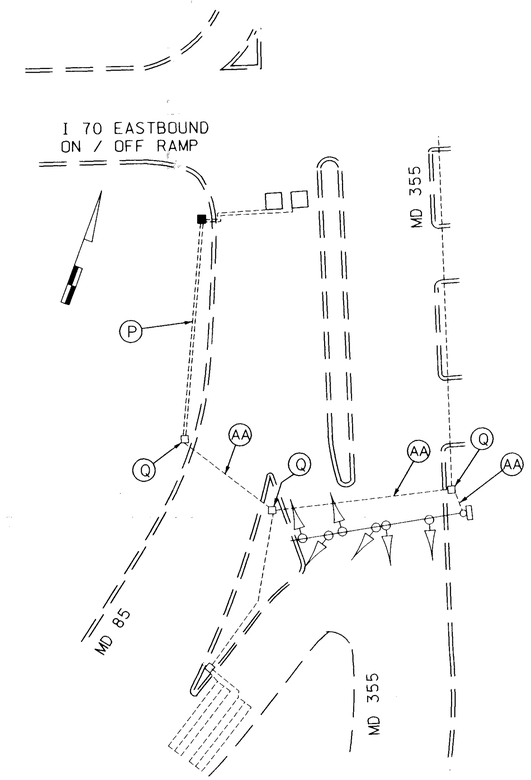


## CONSTRUCTION DETAILS

Q. Use exisitng handhole.

AA. Use existing conduit for proposed 2 conductor aluminum shielded cable.

| UTILITY LEGEND | |
|---|---|
| T | TELEPHONE CABLES |
| G | GAS MAIN |
| W | WATER MAIN |
| S | SEWER MAIN |
| E | ELECTRIC CABLES |
| A | AERIAL CABLES |
| BC | BURIED CABLE |
| SD | STORM DRAIN |

| GEOMETRIC LEGEND | |
|---|---|
| | EXISTING GEOMETRICS |
| | PROPOSED GEOMETRICS |

DGL
CONSULTING ENGINEERS
COLUMBIA, MARYLAND

| REVISIONS | APPROVALS |
|---|---|
| | ASST. DIVISION CHIEF, TEDD |
| | ASST. DISTRICT ENGINEER, TRAFFIC |
| | CHIEF, TRAFFIC ENGINEERING DESIGN DIVISION |
| | DIRECTOR, OFFICE OF TRAFFIC & SAFETY |

ORIGINAL ON FILE

MARYLAND DOT - STATE HIGHWAY ADMINISTRATION
*Office of Traffic & Safety*
TRAFFIC ENGINEERING DESIGN DIVISION
PAVEMENT MARKING SHEET
MD 355 AT I-70 EASTBOUND ON /OFF RAMP

LOGMILE 10035509.86 DATE / /

| | | | | | |
|---|---|---|---|---|---|
| DRAWN BY: | MJF | F.A.P. NO. | | TS NO: | SHEET NO. |
| CHECK BY: | DHB | S.H.A. NO. | F-944-501-785 | 1670-B | 2 OF 3 |
| SCALE: | 1"=20' | COUNTY | FREDERICK | | |