DIMENSION DIAGRAM

SCALE: 1" = 20'

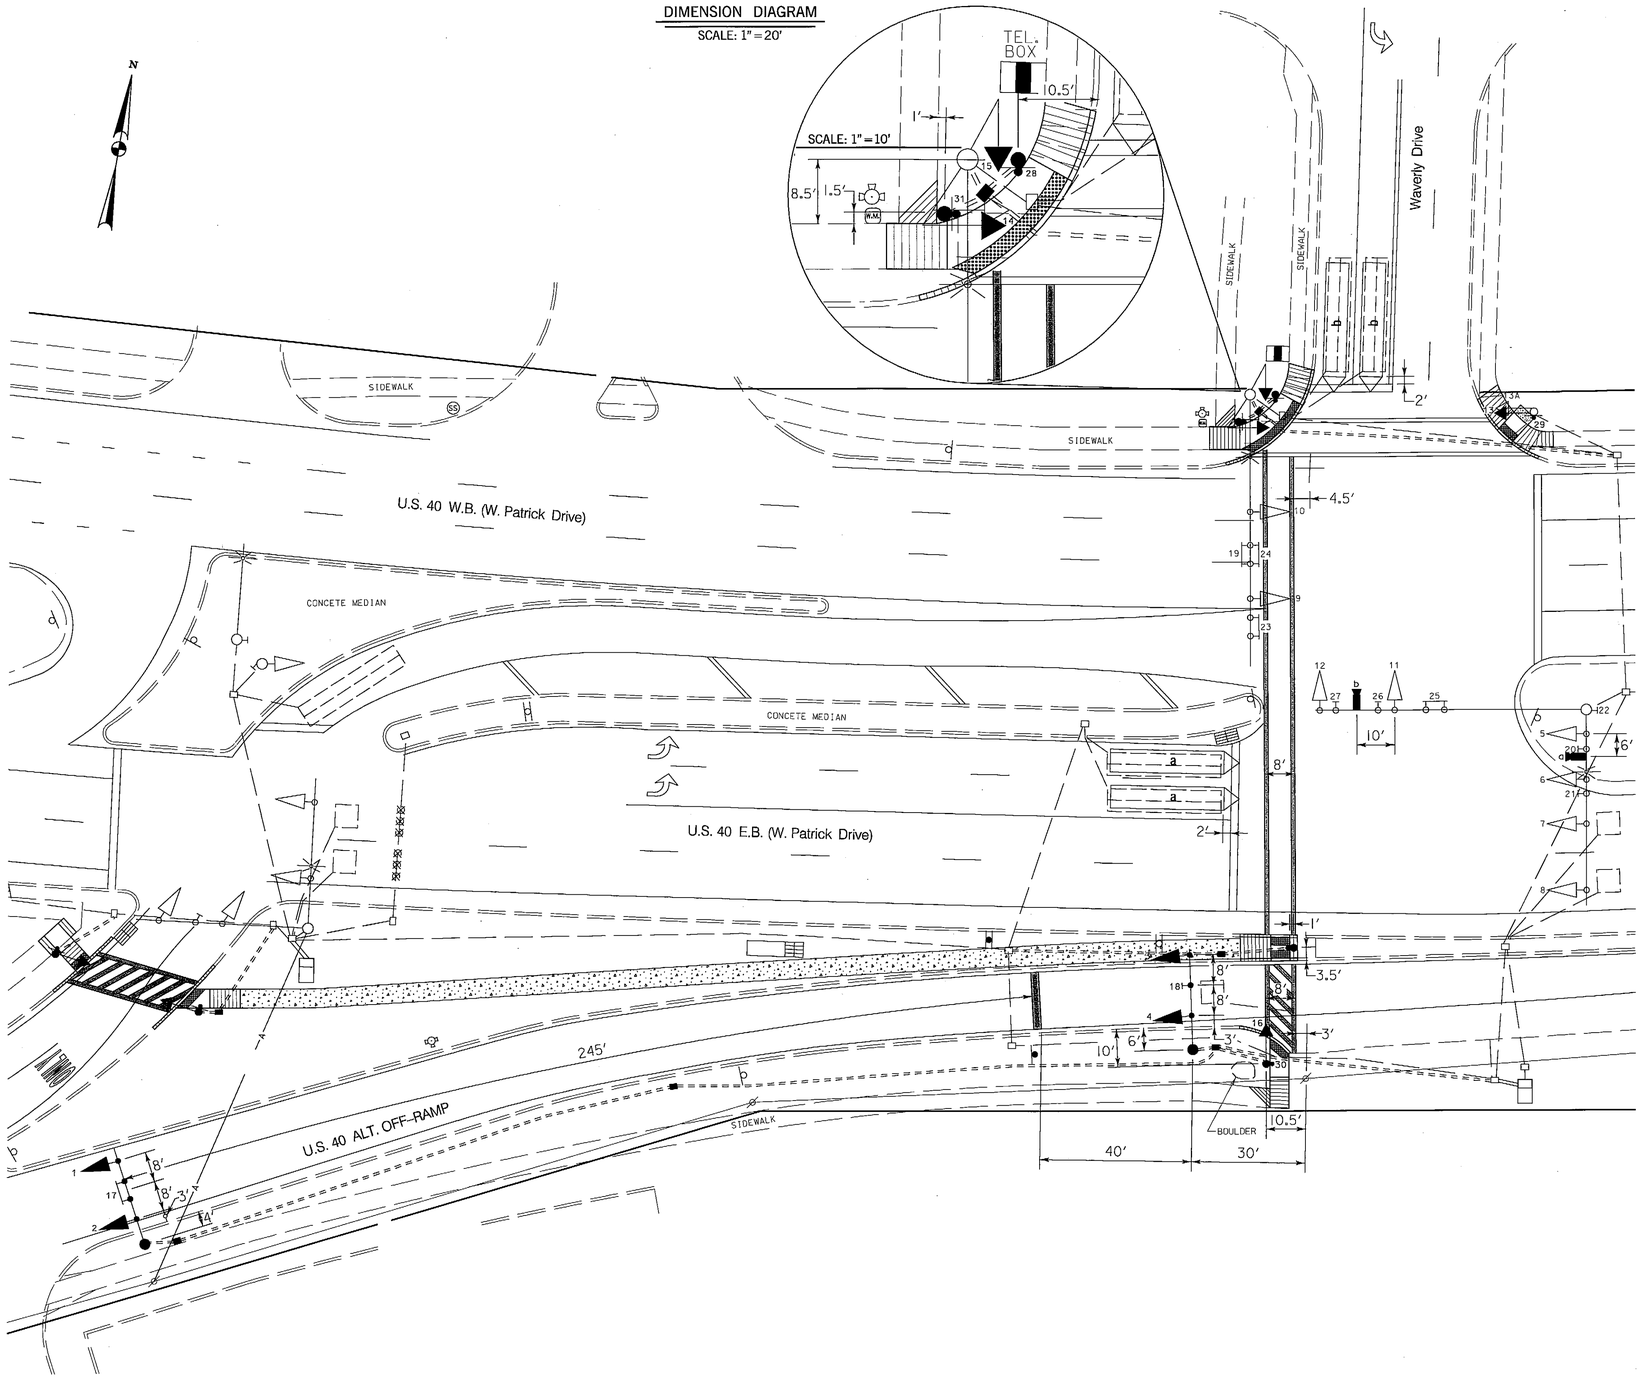

PHASE CHARTS

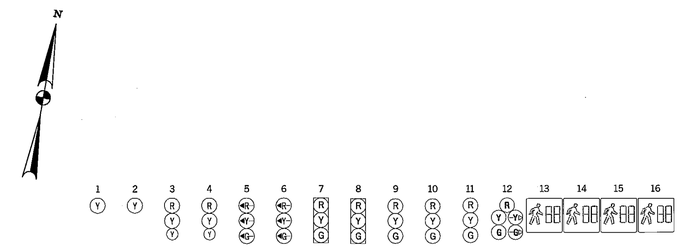

	1	2	3	4	5	6	7	8	9	10	11	12	13	14	15	16
PHASE 1 AND 6	DARK	DARK	8" FL/Y	8" FL/Y	←G–	←G–	G	G	R	R	R	R –G→	DW	DW	DW	DW
1 AND 6 CHANGE	DARK	DARK	PHASE 1 + 6 MAY CHANGE TO PHASE 2 + 6													
PHASE 2 AND 6	DARK	DARK	8" FL/Y	8" FL/Y	←R–	←R–	G	G	G	G	R	R	WK	WK	DW	DW
PED CLEARANCE	DARK	DARK	8" FL/Y	8" FL/Y	←R–	←R–	Y	Y	Y	Y	R	R	FL/DW	FL/DW	DW	DW
2 AND 6 CHANGE	DARK	DARK	8" FL/Y	8" FL/Y	←R–	←R–	Y	Y	Y	Y	R	R	DW	DW	DW	DW
PHASE 4	DARK	DARK	8" FL/Y	8" FL/Y	←R–	←R–	R	R	R	R	G	G	DW	DW	DW	DW
4 CHANGE	DARK	DARK	8" FL/Y	8" FL/Y	←R–	←R–	R	R	R	R	Y	Y	DW	DW	DW	DW
PHASE 4 ALT	FL/Y	FL/Y	QUICK 8" FL/Y 12" Y R	QUICK 8" FL/Y 12" Y R	←R–	←R–	R	R	R	R	G	G	DW	DW	WK	WK
PED CLEARANCE	FL/Y	FL/Y	R	R	←R–	←R–	R	R	R	R	G	G	DW	DW	FL/DW	FL/DW
4 ALT CHANGE	FL/Y	FL/Y	8" FL/Y	8" FL/Y	←R–	←R–	R	R	R	R	Y	Y	DW	DW	DW	DW
FLASHING OPERATION	DARK	DARK	FL/Y	FL/Y	←FL/R	←FL/R	FL/Y	FL/Y	FL/Y	FL/Y	FL/R	FL/R	DARK	DARK	DARK	DARK

U.S. 40 AND WAVERLY DRIVE

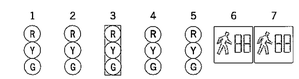

	1	2	3	4	5	6	7
PHASE 5	R	R	G	G	G	DW	DW
5 CHANGE	R	R	Y	Y	Y	DW	DW
PHASE 6	G	G	FL/R	FL/R	FL/R	DW	DW
6 CHANGE	Y	Y	FL/R	FL/R	FL/R	DW	DW
PHASE 6 ALT	G	G	R	R	R	WK	WK
PED CLEARANCE	G	G	R	R	R	FL/DW	FL/DW
6 ALT CHANGE	Y	Y	R	R	R	DW	DW
FLASHING OPERATION	FL/Y	FL/Y	FL/R	FL/R	FL/R	DARK	DARK

U.S. 40 AND U.S. 40 ALT.

TOD NO:AX142-27M
SHA NO:FR552A57/B57
US 40@WAVERLY DR/US 40@US 40 ALT.

STATE OF MARYLAND
DEPARTMENT OF TRANSPORTATION
STATE HIGHWAY ADMINISTRATION

OFFICE OF TRAFFIC & SAFETY
TRAFFIC ENGINEERING DESIGN DIVISION

U.S. 40 (Patrick Street) and

Waverly Drive

GENERAL INFORMATION SHEET

SCALE AS SHOWN ADVERTISED DATE 5/29/2009 CONTRACT NO. XX4245185

DESIGNED BY S. Bloss
DRAWN BY S. Bloss
CHECKED BY N. Leary
F.A.P. NO.

COUNTY Frederick
LOGMILE 10004011.73
TIMS NO. 1760
TOD NO.

TS NO. 3256 | DRAWING TSP – 3 OF 5 | SHEET NO. 3 OF 5

WR&A
Whitman, Requardt and Associates, LLP
Engineers, Architects and Planners
801 South Caroline Street
Baltimore, Maryland 21231
410-235-3450

BY: syoung2

PLOTTED: Tuesday, June 30, 2009 AT 11:12 AM
FILE: J:\DATA\P697\Drawings\p95G-N003_1760.dgn