| F.H.WA REGION NO | STATE | FED. AID PROJ. NO | SHEET NO. | TOTAL SHEETS |
|---|---|---|---|---|
| 3 | MD. | | 2 | 2 |

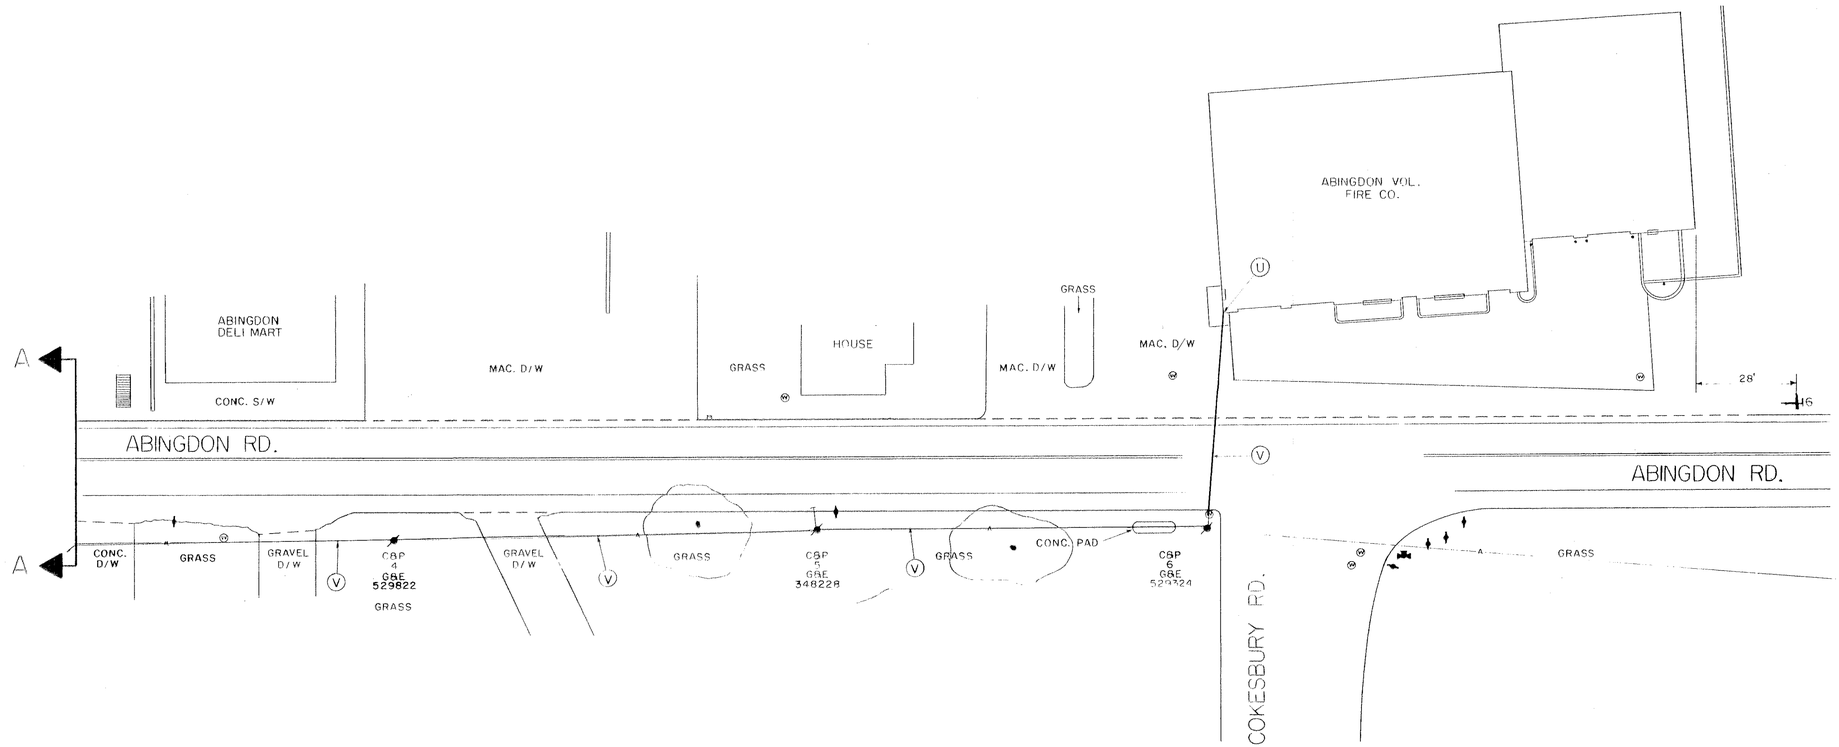


# PRE-EMPTION INTERCONNECT PLAN

## LEGEND OF UNDERGROUND AND OVERHEAD UTILITIES

| | |
|---|---|
| AERIAL CABLE | A — A — A — A |
| ELECTRIC | E — E — E — E |
| TELEPHONE | T — T — T — T |
| GAS | G — G — G — G |
| SEWER | S — S — S — S |
| WATER | W — W — W — W |
| CABLE TV | TV — TV — TV — TV |

146287

TCA 301-563-3340

STREET TRAFFIC STUDIES, LTD.®
Gateway International
1302 Concourse Drive, Suite 104
Linthicum, Maryland 21090
(301) 859-3553

REVISIONS

APPROVALS

CHIEF, SIGNAL DESIGN SECTION

ASST. DISTRICT ENGINEER, TRAFFIC

CHIEF, BUREAU OF TRAFFIC ENGINEERING

DEPUTY CHIEF ENGINEER, OFFICE OF TRAFFIC

MARYLAND DEPARTMENT OF TRANSPORTATION
STATE HIGHWAY ADMINISTRATION – OFFICE OF TRAFFIC
BUREAU OF TRAFFIC ENGINEERING

DRAWN BY D.A.NIES (FOR STS)
DES. BY: R.R.ZACHERL (FOR STS)
CHK. BY:

MD 7 AND ABINGDON RD. EAST TO ABINGDON VOL. FIRE CO.

COUNTY: HARFORD

DATE: 5-10-89
SCALE: 1"=20'
F.A.P. NO.
S.H.A. NO.

TS/FILE NO. 2066A-X

SHEET NO. 2 OF 2

12000706.16