K&E 19 1153 6-81 MC 2647*

F.H.W.A. REGION NO.	STATE	FED. AID PROJ. NO.	SHEET NO.	TOTAL SHEETS
3	MD.	HES 7302(1)	6	10

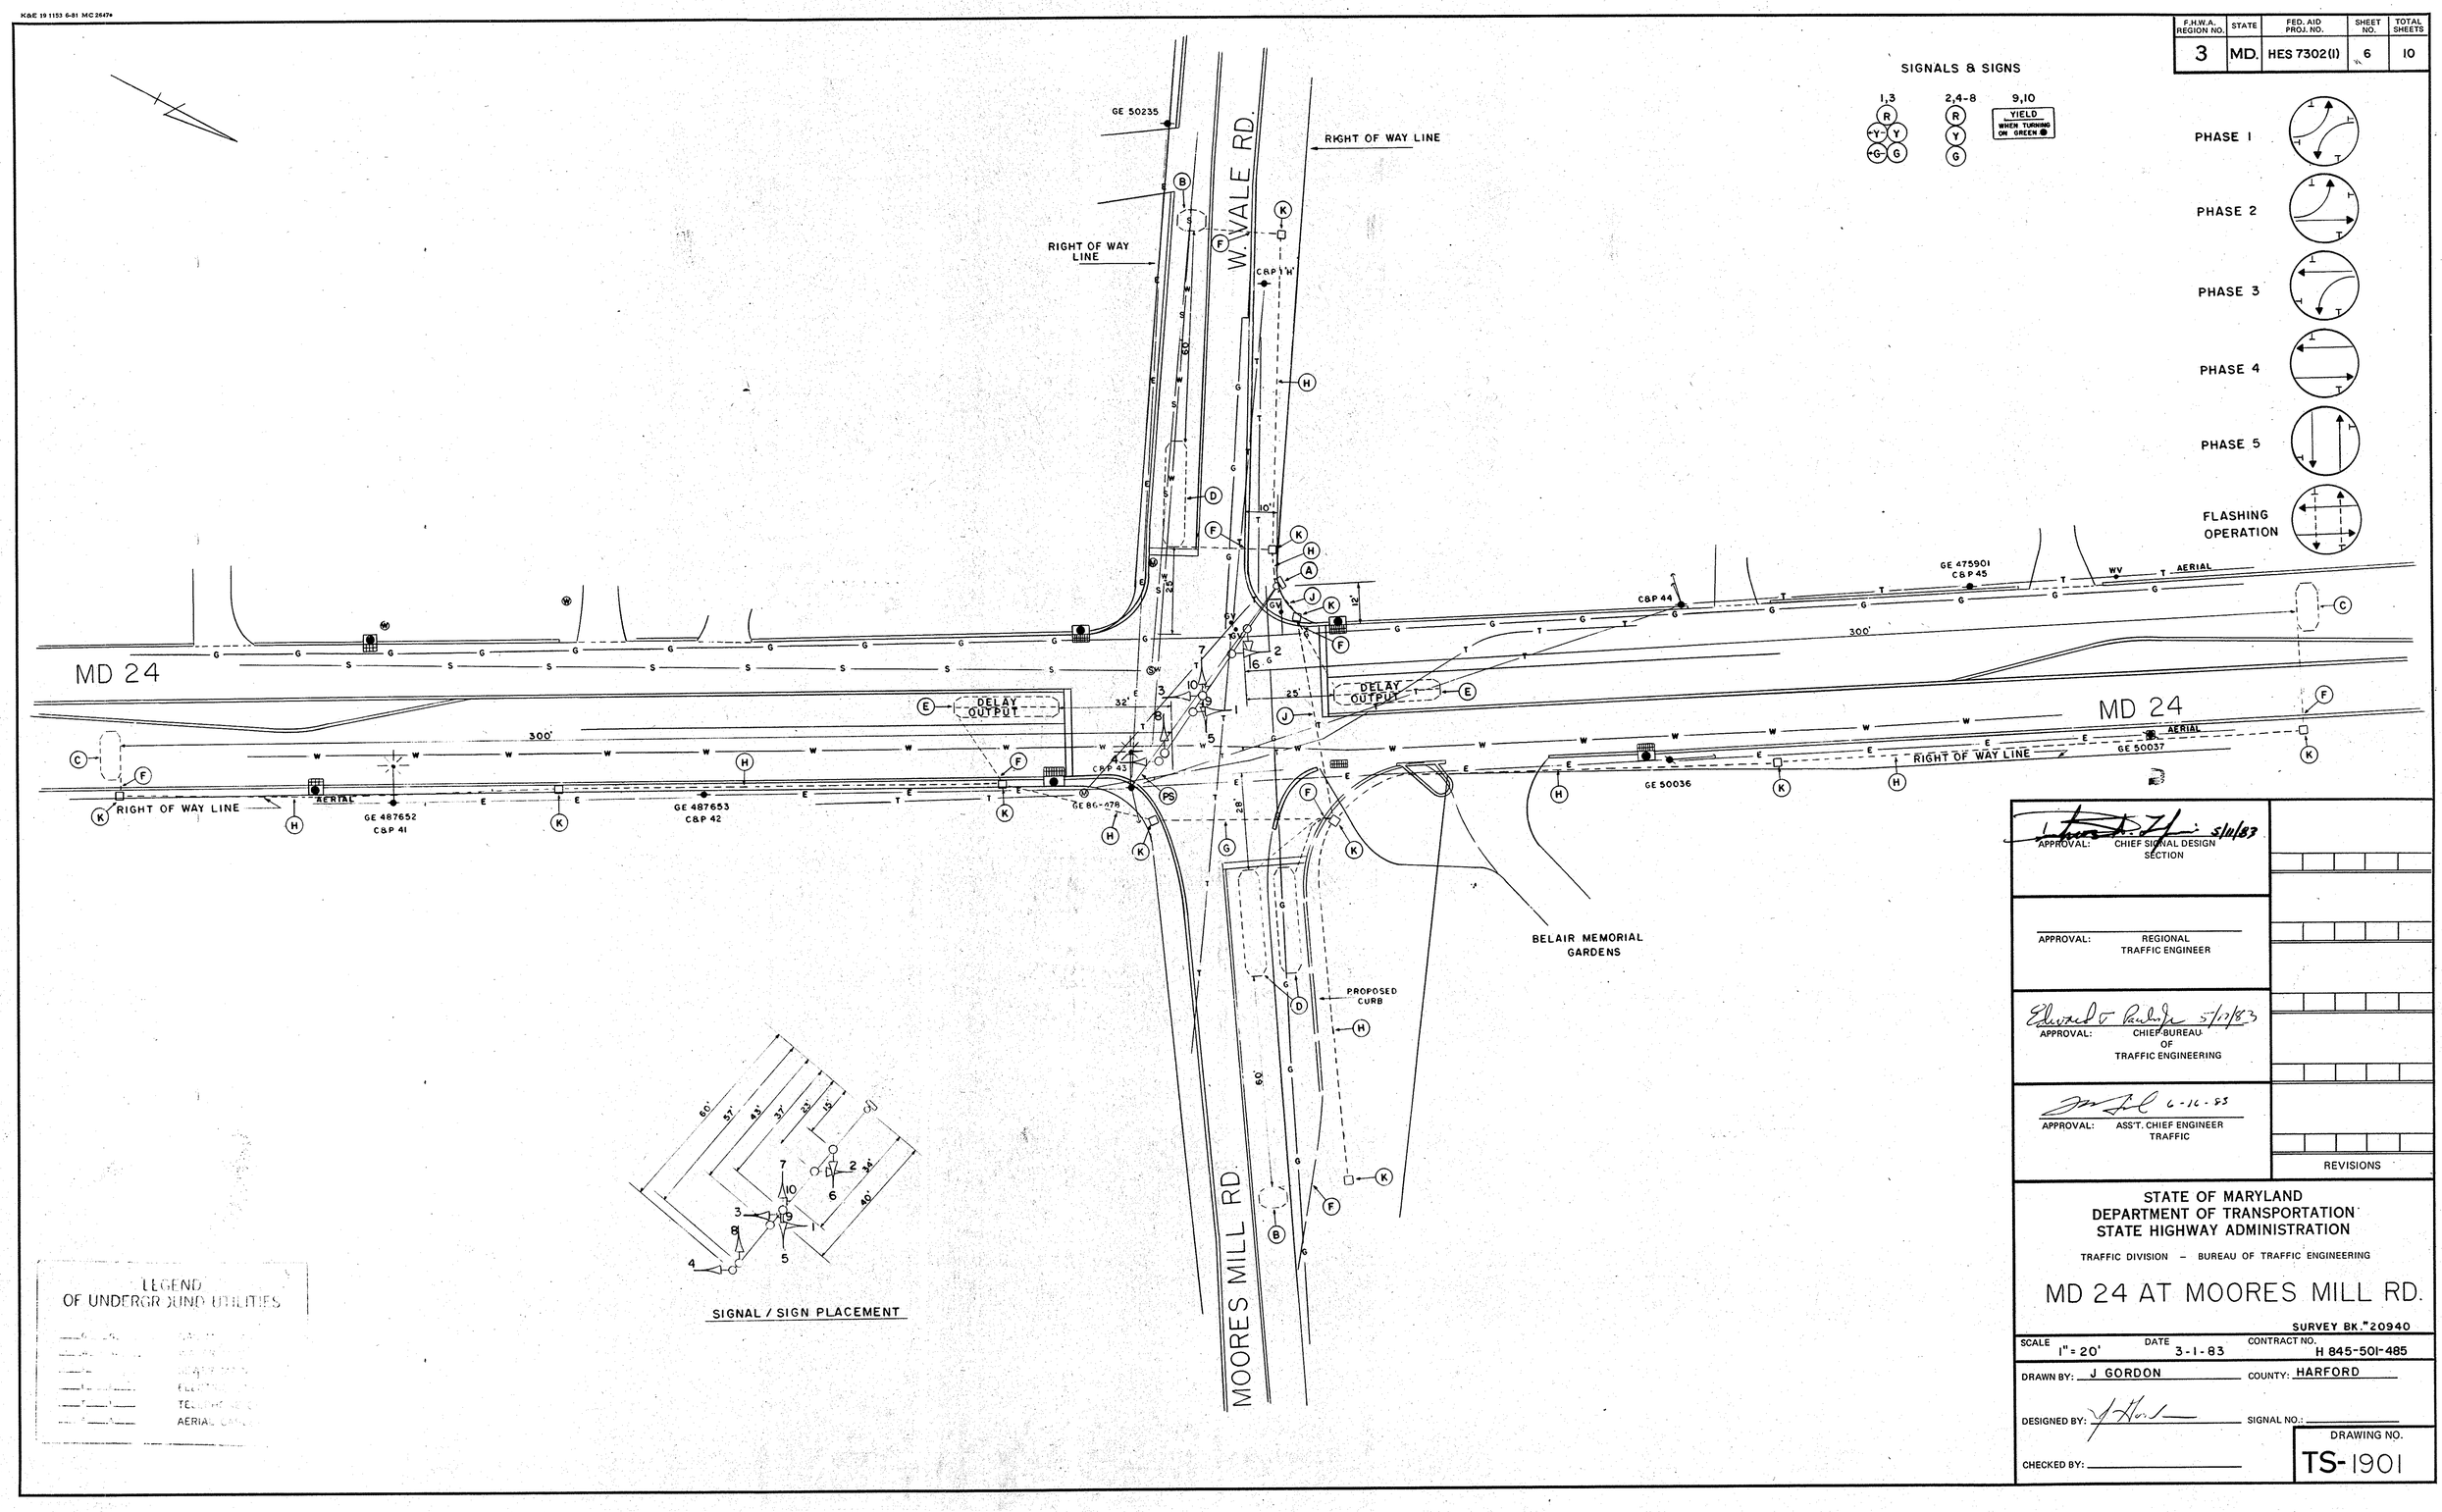

APPROVAL: CHIEF SIGNAL DESIGN SECTION 5/11/83

APPROVAL: REGIONAL TRAFFIC ENGINEER

APPROVAL: CHIEF BUREAU OF TRAFFIC ENGINEERING 5/17/83

APPROVAL: ASS'T. CHIEF ENGINEER TRAFFIC 6-16-83

REVISIONS

STATE OF MARYLAND
DEPARTMENT OF TRANSPORTATION
STATE HIGHWAY ADMINISTRATION

TRAFFIC DIVISION – BUREAU OF TRAFFIC ENGINEERING

MD 24 AT MOORES MILL RD.

SURVEY BK. "20940

SCALE 1" = 20' | DATE 3-1-83 | CONTRACT NO. H 845-501-485

DRAWN BY: J GORDON | COUNTY: HARFORD

DESIGNED BY: | SIGNAL NO.:

CHECKED BY:

DRAWING NO. TS-1901