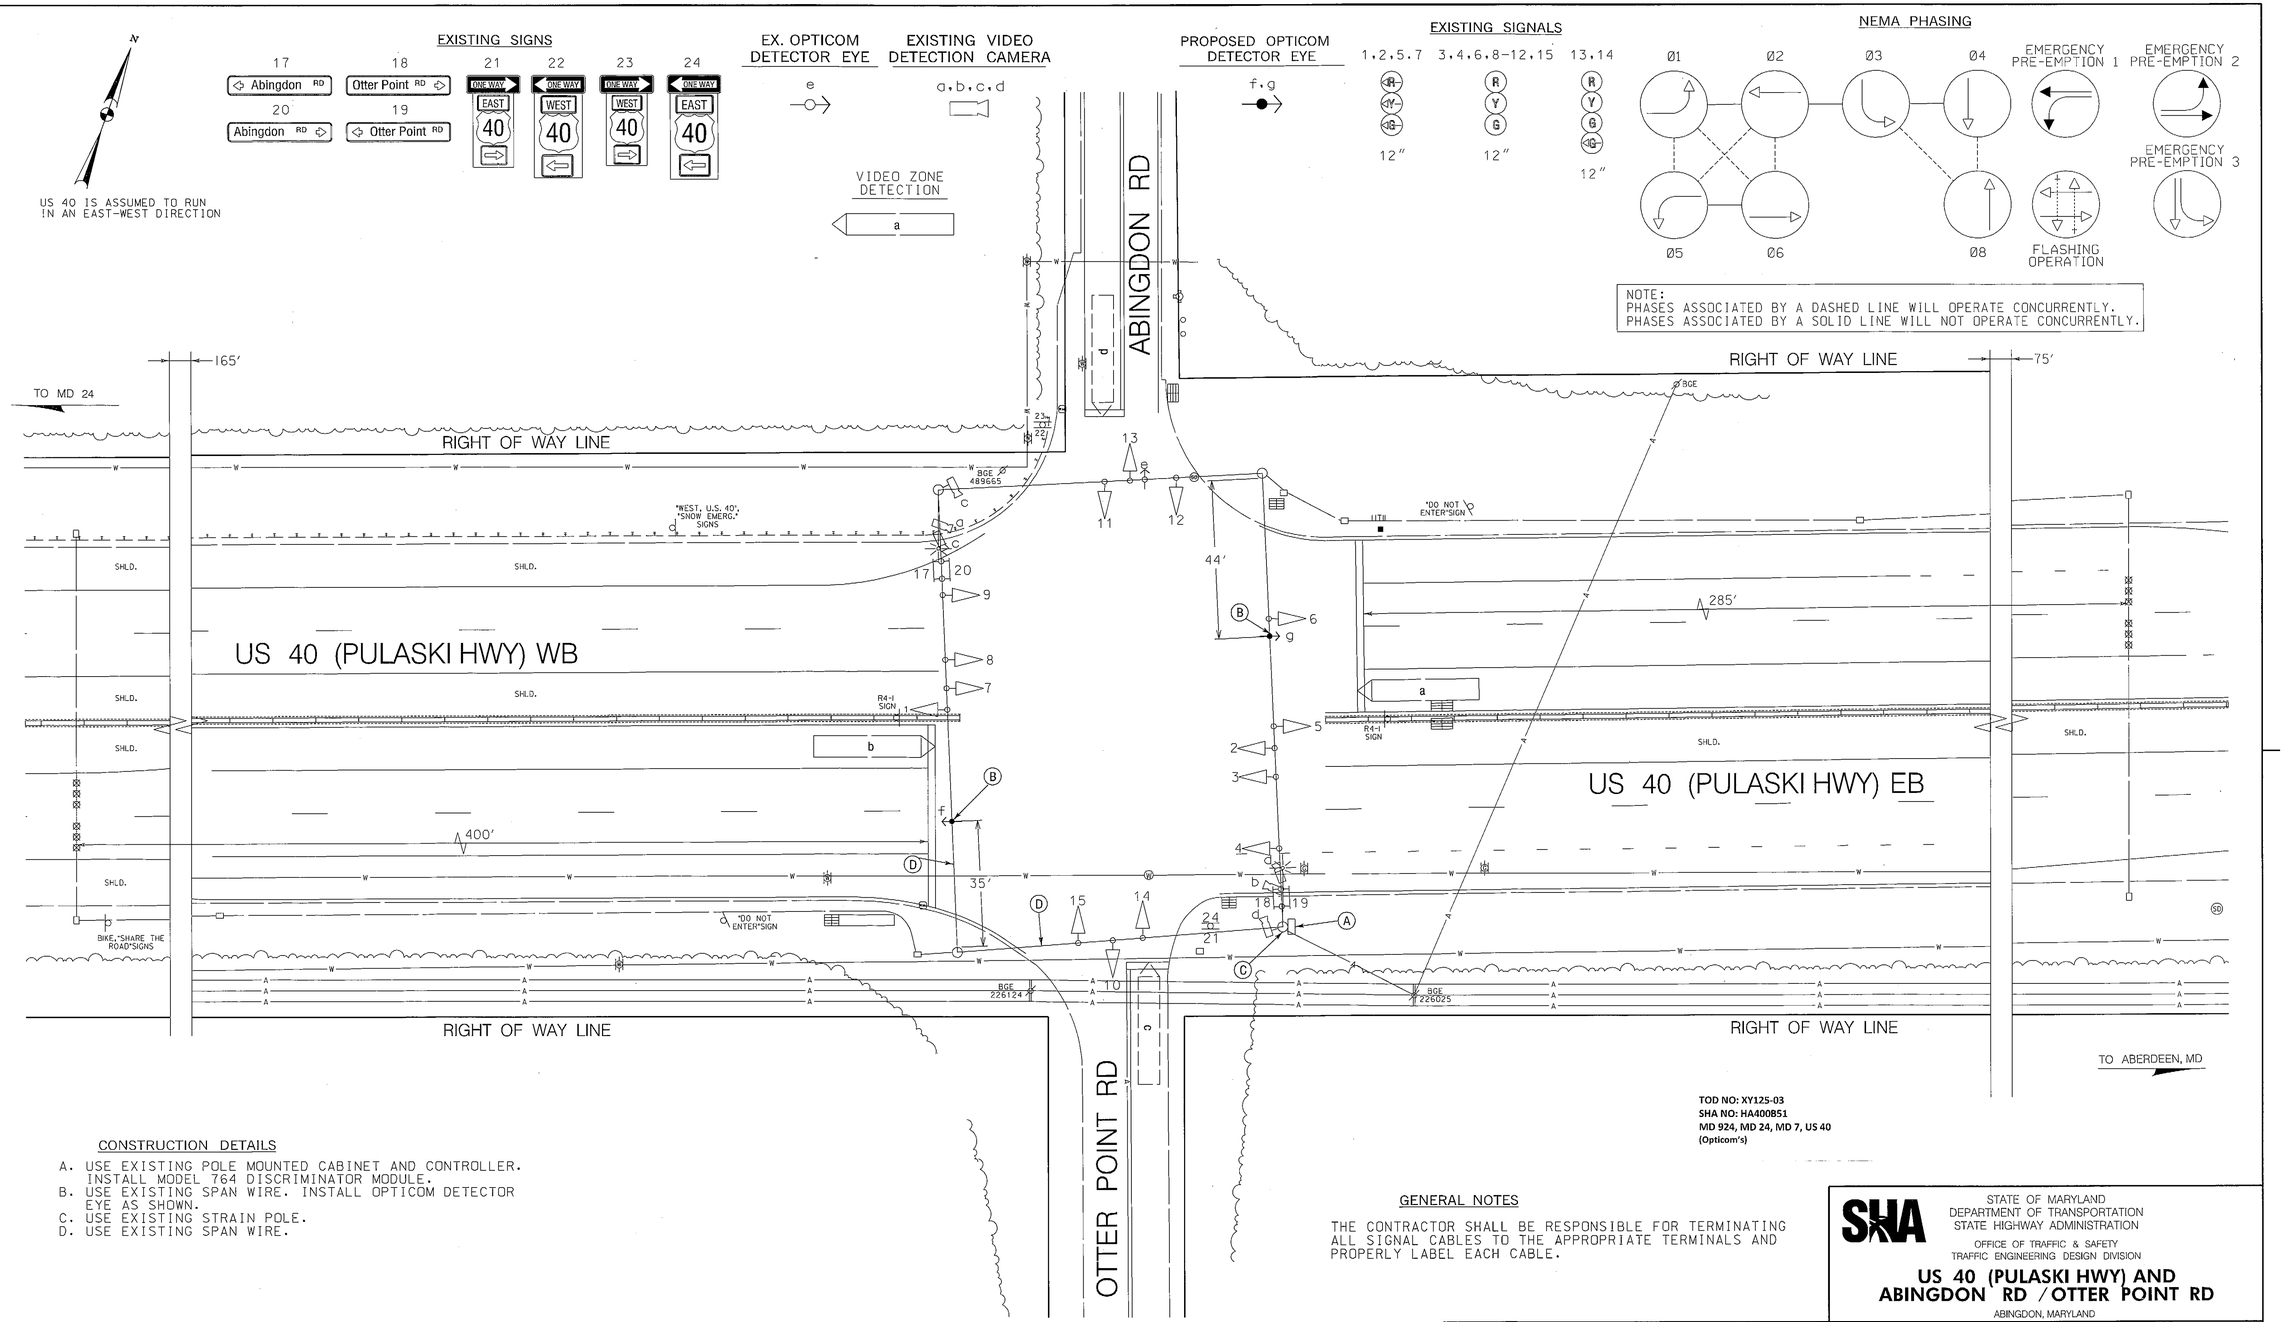

DRILL HOLES

DRILL HOLES

DRILL HOLES

BORDER REV. DATE: FEB 7, 2012

TOD NO: XY125-03
SHA NO: HA400B51
MD 924, MD 24, MD 7, US 40
(Opticom's)

CONSTRUCTION DETAILS

A. USE EXISTING POLE MOUNTED CABINET AND CONTROLLER. INSTALL MODEL 764 DISCRIMINATOR MODULE.
B. USE EXISTING SPAN WIRE. INSTALL OPTICOM DETECTOR EYE AS SHOWN.
C. USE EXISTING STRAIN POLE.
D. USE EXISTING SPAN WIRE.

GENERAL NOTES

THE CONTRACTOR SHALL BE RESPONSIBLE FOR TERMINATING ALL SIGNAL CABLES TO THE APPROPRIATE TERMINALS AND PROPERLY LABEL EACH CABLE.

T3 DESIGN, P.C.
3927 OLD LEE HWY
SUITE 101-C
FAIRFAX, VA 22030
PHONE: 703-359-5861
www.t3design.us

BY: swilkening

GEOMETRIC LEGEND

EXISTING
PROPOSED

UTILITY LEGEND

SD	STORM DRAIN
G	GAS MAIN
W	WATER MAIN
S	SEWER MAIN
E	ELECTRIC CABLES
A	AERIAL CABLES
T	TELEPHONE CABLES
F	FIBER-OPTIC

APPROVALS

ORIGINAL ON FILE

TEAM LEADER
ASST. DIV. CHIEF
DIVISION CHIEF
OFFICE DIRECTOR

REVISIONS

C. 2/14/2012 - ADDED OPTICOM DETECTION ON EASTBOUND AND WESTBOUND US 40 (PULASKI HWY) SHA. NO. XY125B51; TIMS# J971
AJM
D. 10/30/2009 - UPGRADE VIDEO DETECTION ON ALL LEGS. INSTALL NON-INVASIVE PROBES. ASBUILT. SHA NO. XX35B5168; TIMS J631
JYRE 10/30/09 WMB 2/13/12
C. 01/15/2008 - INSTALL VIDEO DETECTION CAMERAS FOR N/B & S/B APPROACHES SHA NO. AX13B5185; TIMS NO. 1858
JYRE 1/15/08 WMB 2/13/12

PLOTTED: Monday, March 05, 2012 AT 11:34 AM
FILE: Y:\12-0277-198 Opticom Install\CADD\03 - US 40 @ Abingdon Rd.dgn

STATE OF MARYLAND
DEPARTMENT OF TRANSPORTATION
STATE HIGHWAY ADMINISTRATION

OFFICE OF TRAFFIC & SAFETY
TRAFFIC ENGINEERING DESIGN DIVISION

US 40 (PULASKI HWY) AND ABINGDON RD / OTTER POINT RD

ABINGDON, MARYLAND

TRAFFIC SIGNALIZATION PLAN

SCALE 1" = 20' DATE 8/21/1993 CONTRACT NO. AW-454-501-485

DESIGNED BY B. THOMPSON
DRAWN BY B. THOMPSON
CHECKED BY D. DODA
F.A.P. NO. SEE TITLE SHEET

COUNTY HARFORD
LOGMILE 12004006.35
T.I.M.S. NO. J631
TOD NO.

TS NO. 3362E | DRAWING TSP - 9 OF 15 | SHEET NO. 9 OF 15