6-81 MC 26474

F.H.W.A. REGION NO.	STATE	FED. AID PROJ. NO.	SHEET NO.	TOTAL SHEETS
3	MD.		2	4

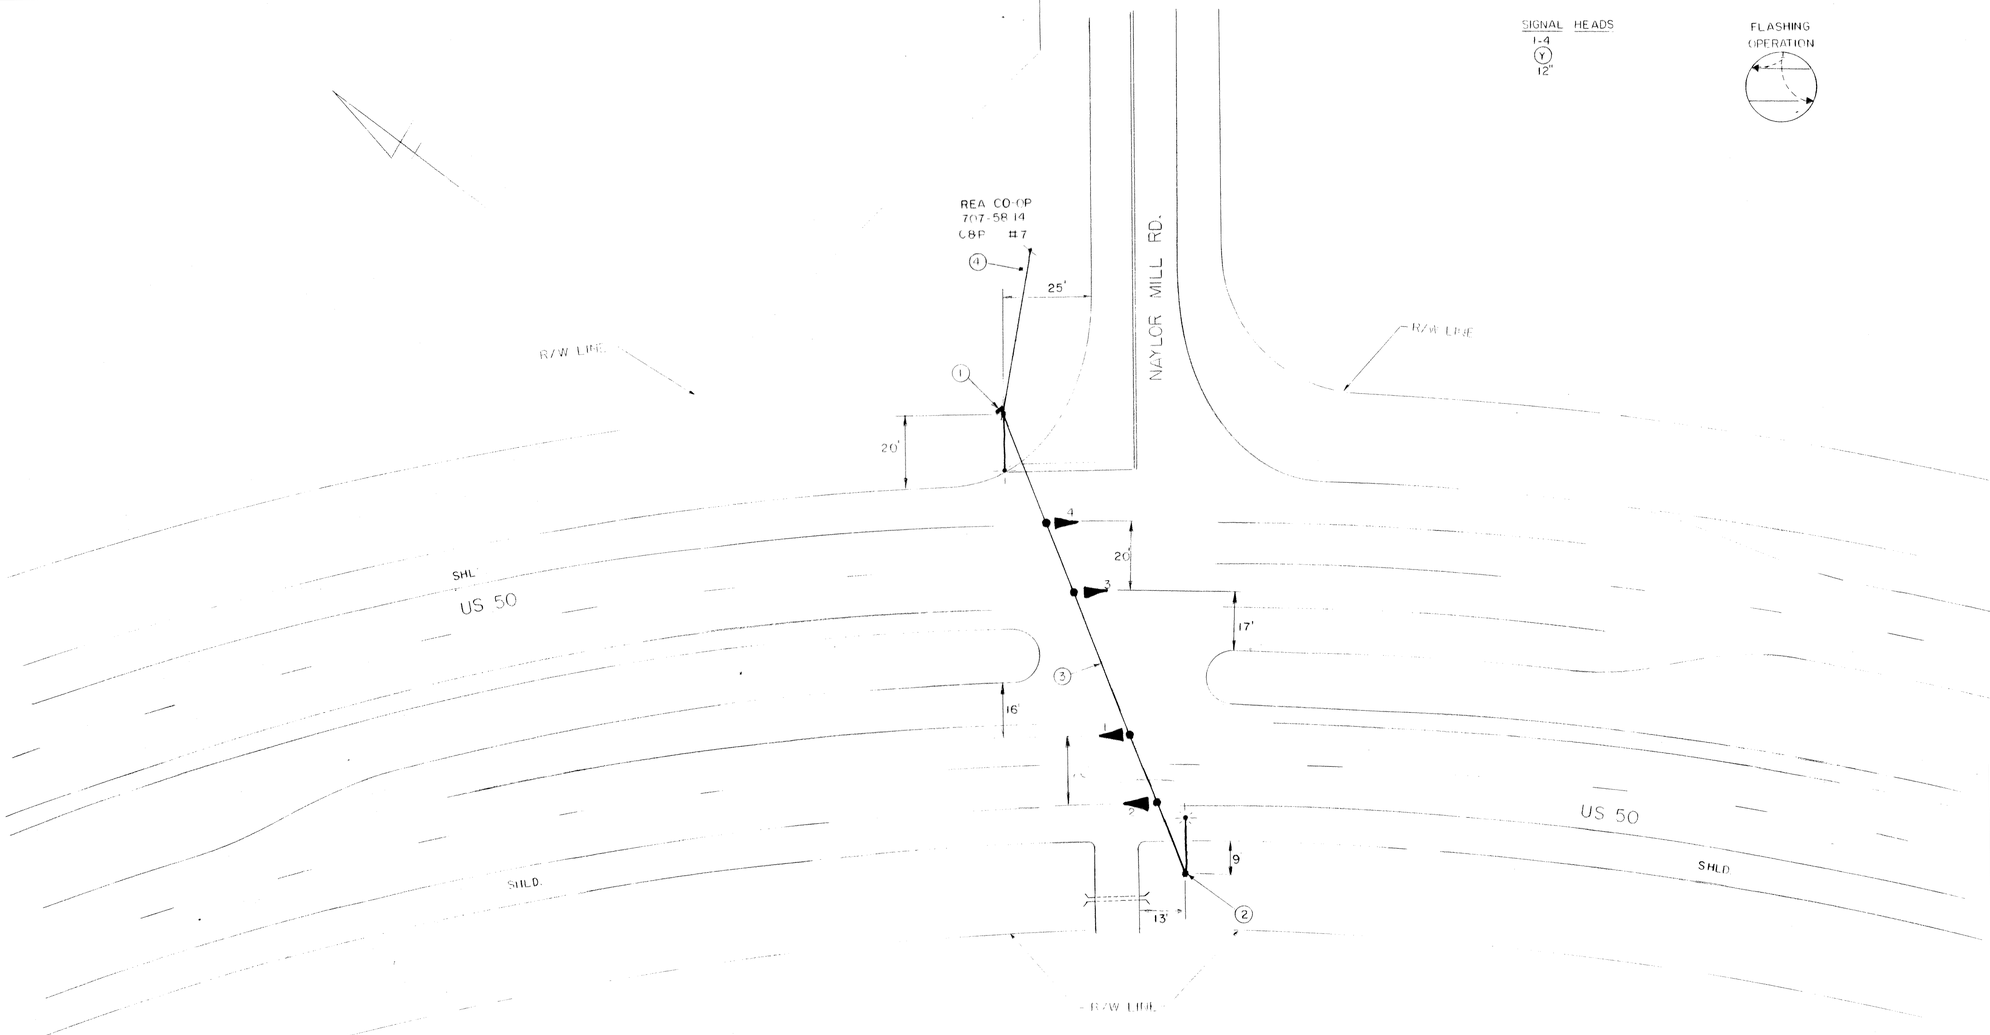

NOTES:

1. PAVEMENT MARKINGS ARE PROPOSED AND ARE TO BE INSTALLED BY OTHERS.

APPROVAL: CHIEF SIGNAL DESIGN SECTION

APPROVAL: DISTRICT TRAFFIC ENGINEER

APPROVAL: CHIEF BUREAU OF TRAFFIC ENGINEERING

APPROVAL: DEPUTY CHIEF ENGINEER TRAFFIC

REVISIONS

STATE OF MARYLAND
DEPARTMENT OF TRANSPORTATION
STATE HIGHWAY ADMINISTRATION

OFFICE OF TRAFFIC – BUREAU OF TRAFFIC ENGINEERING

US 50 @ NAYLOR MILL RD.

SCALE | DATE 8-7-84 | CONTRACT NO. 860-22001

DRAWN BY: COLE | COUNTY: WICOMICO

DESIGNED BY: | SIGNAL NO.:

CHECKED BY: 9/12/84

DRAWING NO. TS-1987

22005012.65