K&E 19 1153 6-81 MC 26474

F.H.W.A. REGION NO.	STATE	FED. AID PROJ. NO.	SHEET NO.	TOTAL SHEETS
3	MD.		7	26

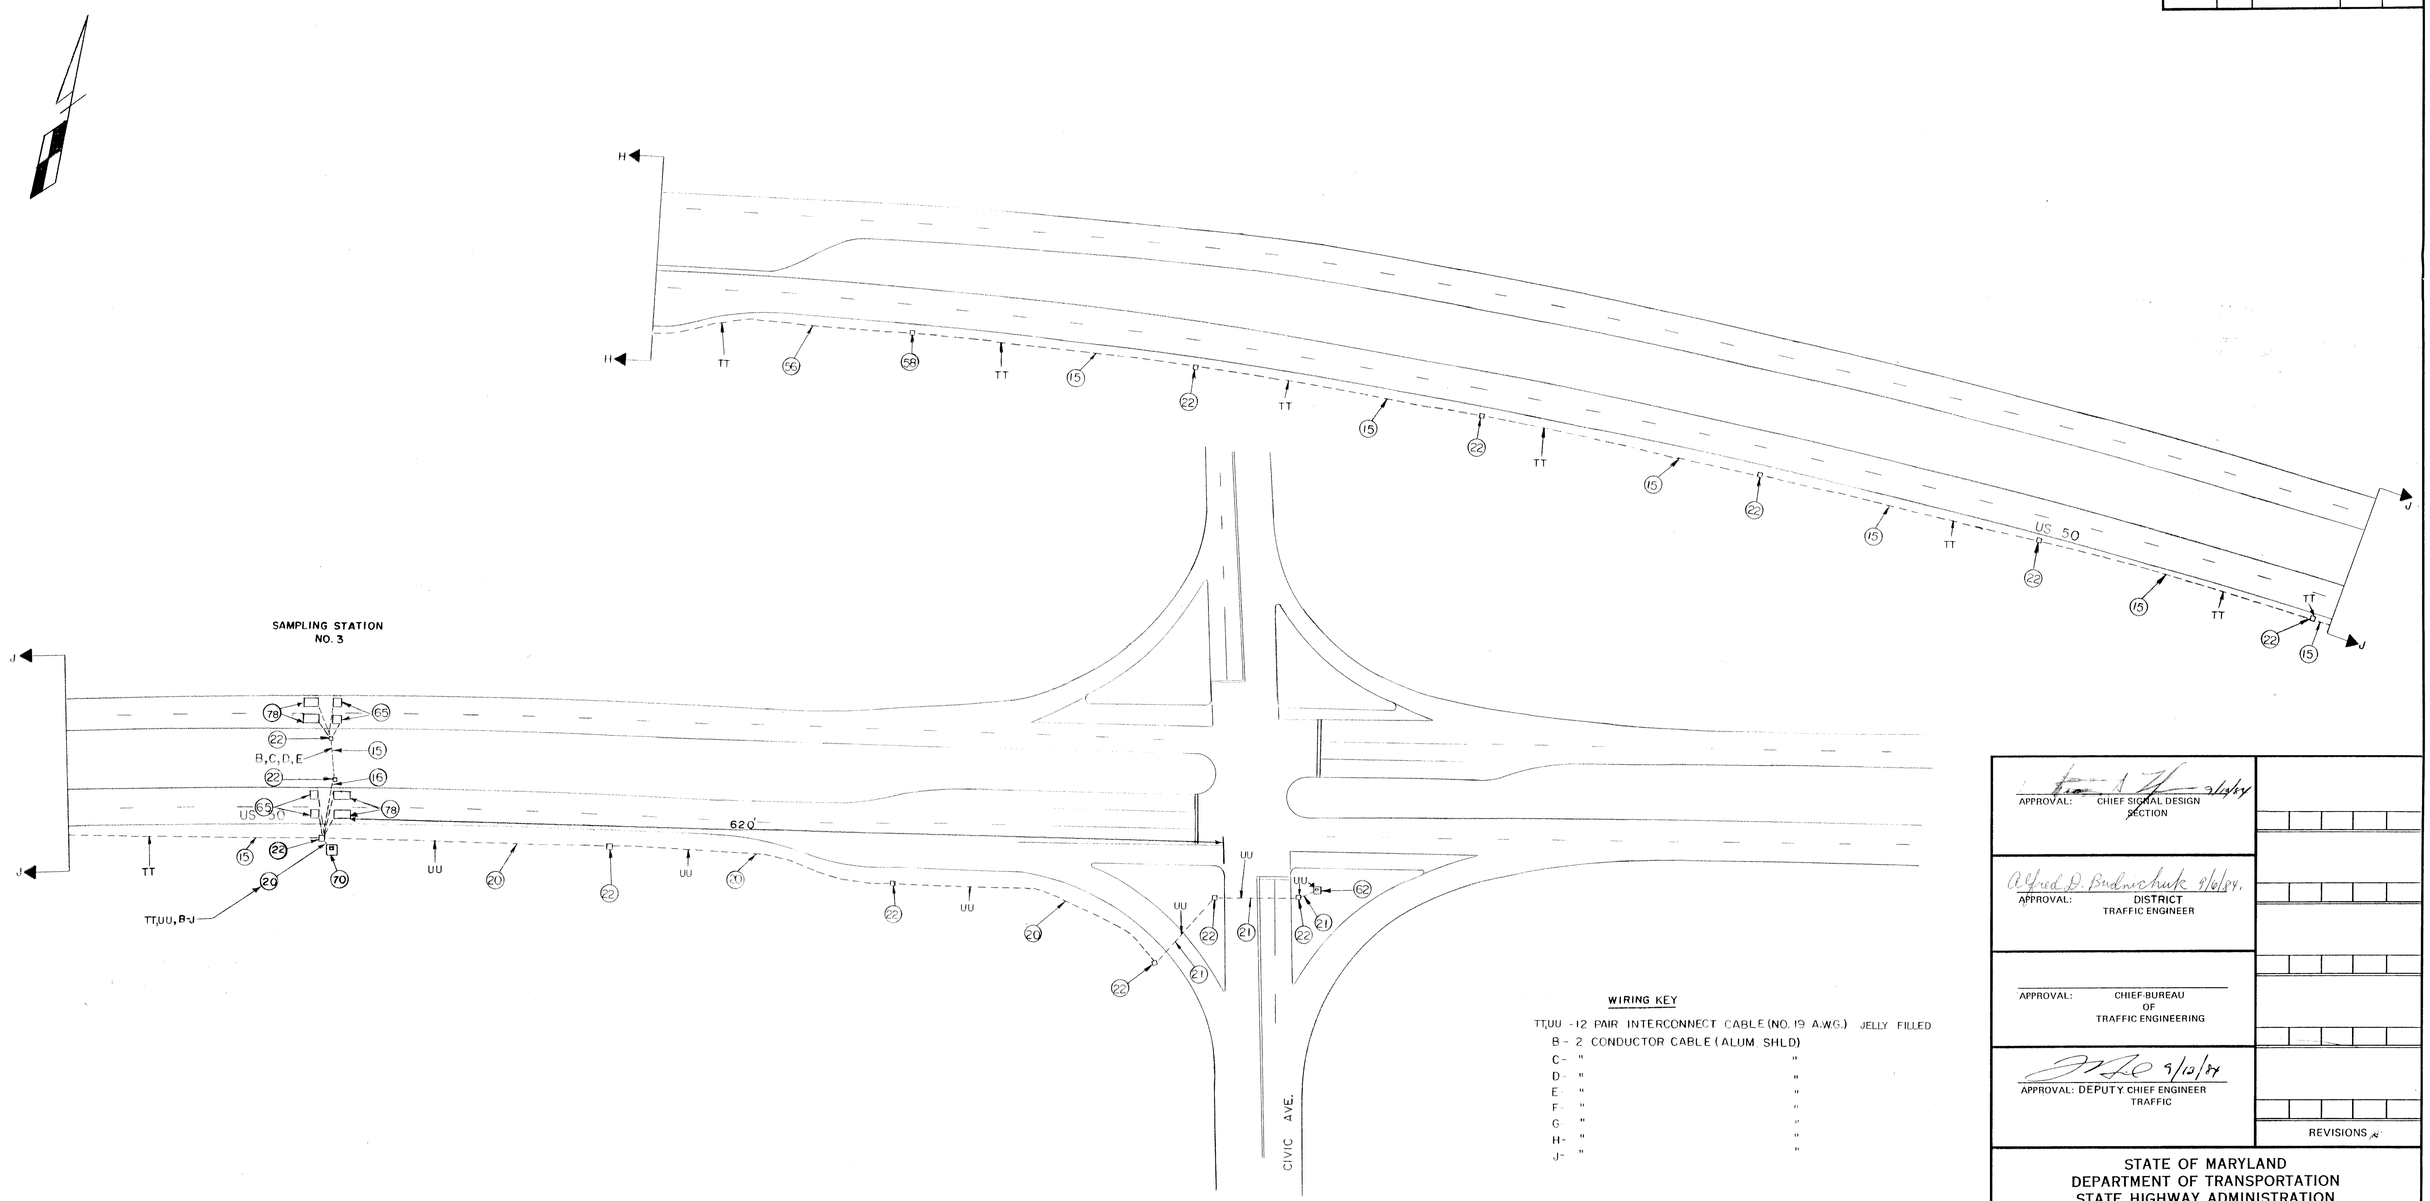

WIRING KEY

TT,UU - 12 PAIR INTERCONNECT CABLE (NO. 19 A.W.G.) JELLY FILLED
B - 2 CONDUCTOR CABLE (ALUM. SHLD)
C - "
D - "
E - "
F - "
G - "
H - "
J - "

APPROVAL: CHIEF SIGNAL DESIGN SECTION 9/4/84

APPROVAL: DISTRICT TRAFFIC ENGINEER Alfred D. Budnichuk 9/6/84

APPROVAL: CHIEF BUREAU OF TRAFFIC ENGINEERING

APPROVAL: DEPUTY CHIEF ENGINEER TRAFFIC 9/13/84

REVISIONS

STATE OF MARYLAND
DEPARTMENT OF TRANSPORTATION
STATE HIGHWAY ADMINISTRATION

BUREAU OF TRAFFIC ENGINEERING

INTERCONNECT PLAN

US 50 & CIVIC AVENUE

SCALE	DATE	CONTRACT NO.
1"=50'	7-20-84	WI-632-502-185

DRAWN BY: T. ZAYDEL COUNTY: WICOMICO

DESIGNED BY: T. Zaydel SIGNAL NO.:

CHECKED BY: 9-10-84

DRAWING NO. TS-1993

22005017.24