F.H.WA. REGION NO	STATE	FED. AID PROJ. NO	SHEET NO	TOTAL SHEETS
3	MD.		2	7

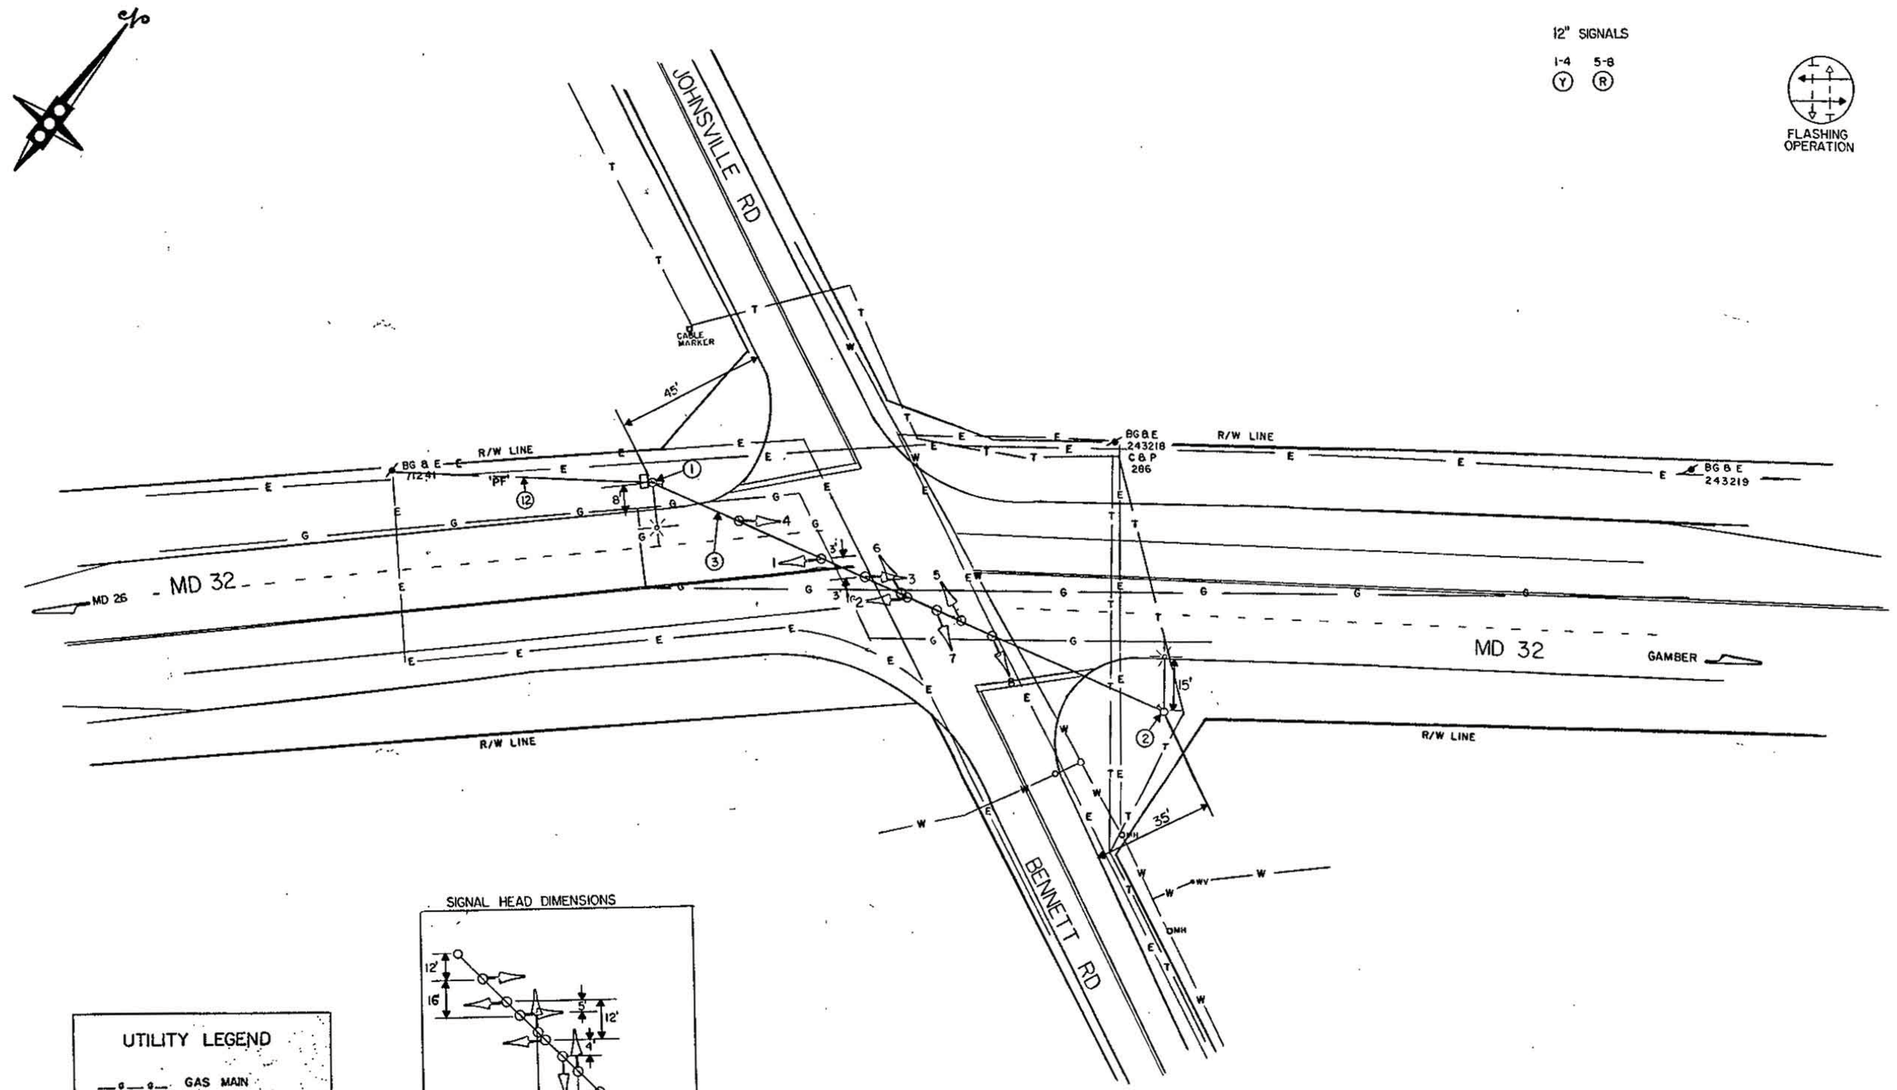

REVISIONS	APPROVALS
	CHIEF, SIGNAL DESIGN SECTION 2/9/87
	ASSE DISTRICT ENGINEER, TRAFFIC 2/9/87
	CHIEF, BUREAU OF TRAFFIC ENGINEERING 2-10-87
	DEPUTY CHIEF ENGINEER, OFFICE OF TRAFFIC

MARYLAND DEPARTMENT OF TRANSPORTATION
STATE HIGHWAY ADMINISTRATION - OFFICE OF TRAFFIC
BUREAU OF TRAFFIC ENGINEERING

MD 32 at JOHNSVILLE RD / BENNETT RD

COUNTY : CARROLL

SCALE: 1" = 20' DATE: 5/21/86

DRAWN BY John J. Dirndorfer DES. BY: John J. Dirndorfer
CHK. BY: 2/9/87

F.A.P. NO.
S.H.A. NO. CL-714-501-785
TS/FILE NO. 2183

SHEET NO. 2 OF 7

06003204.23