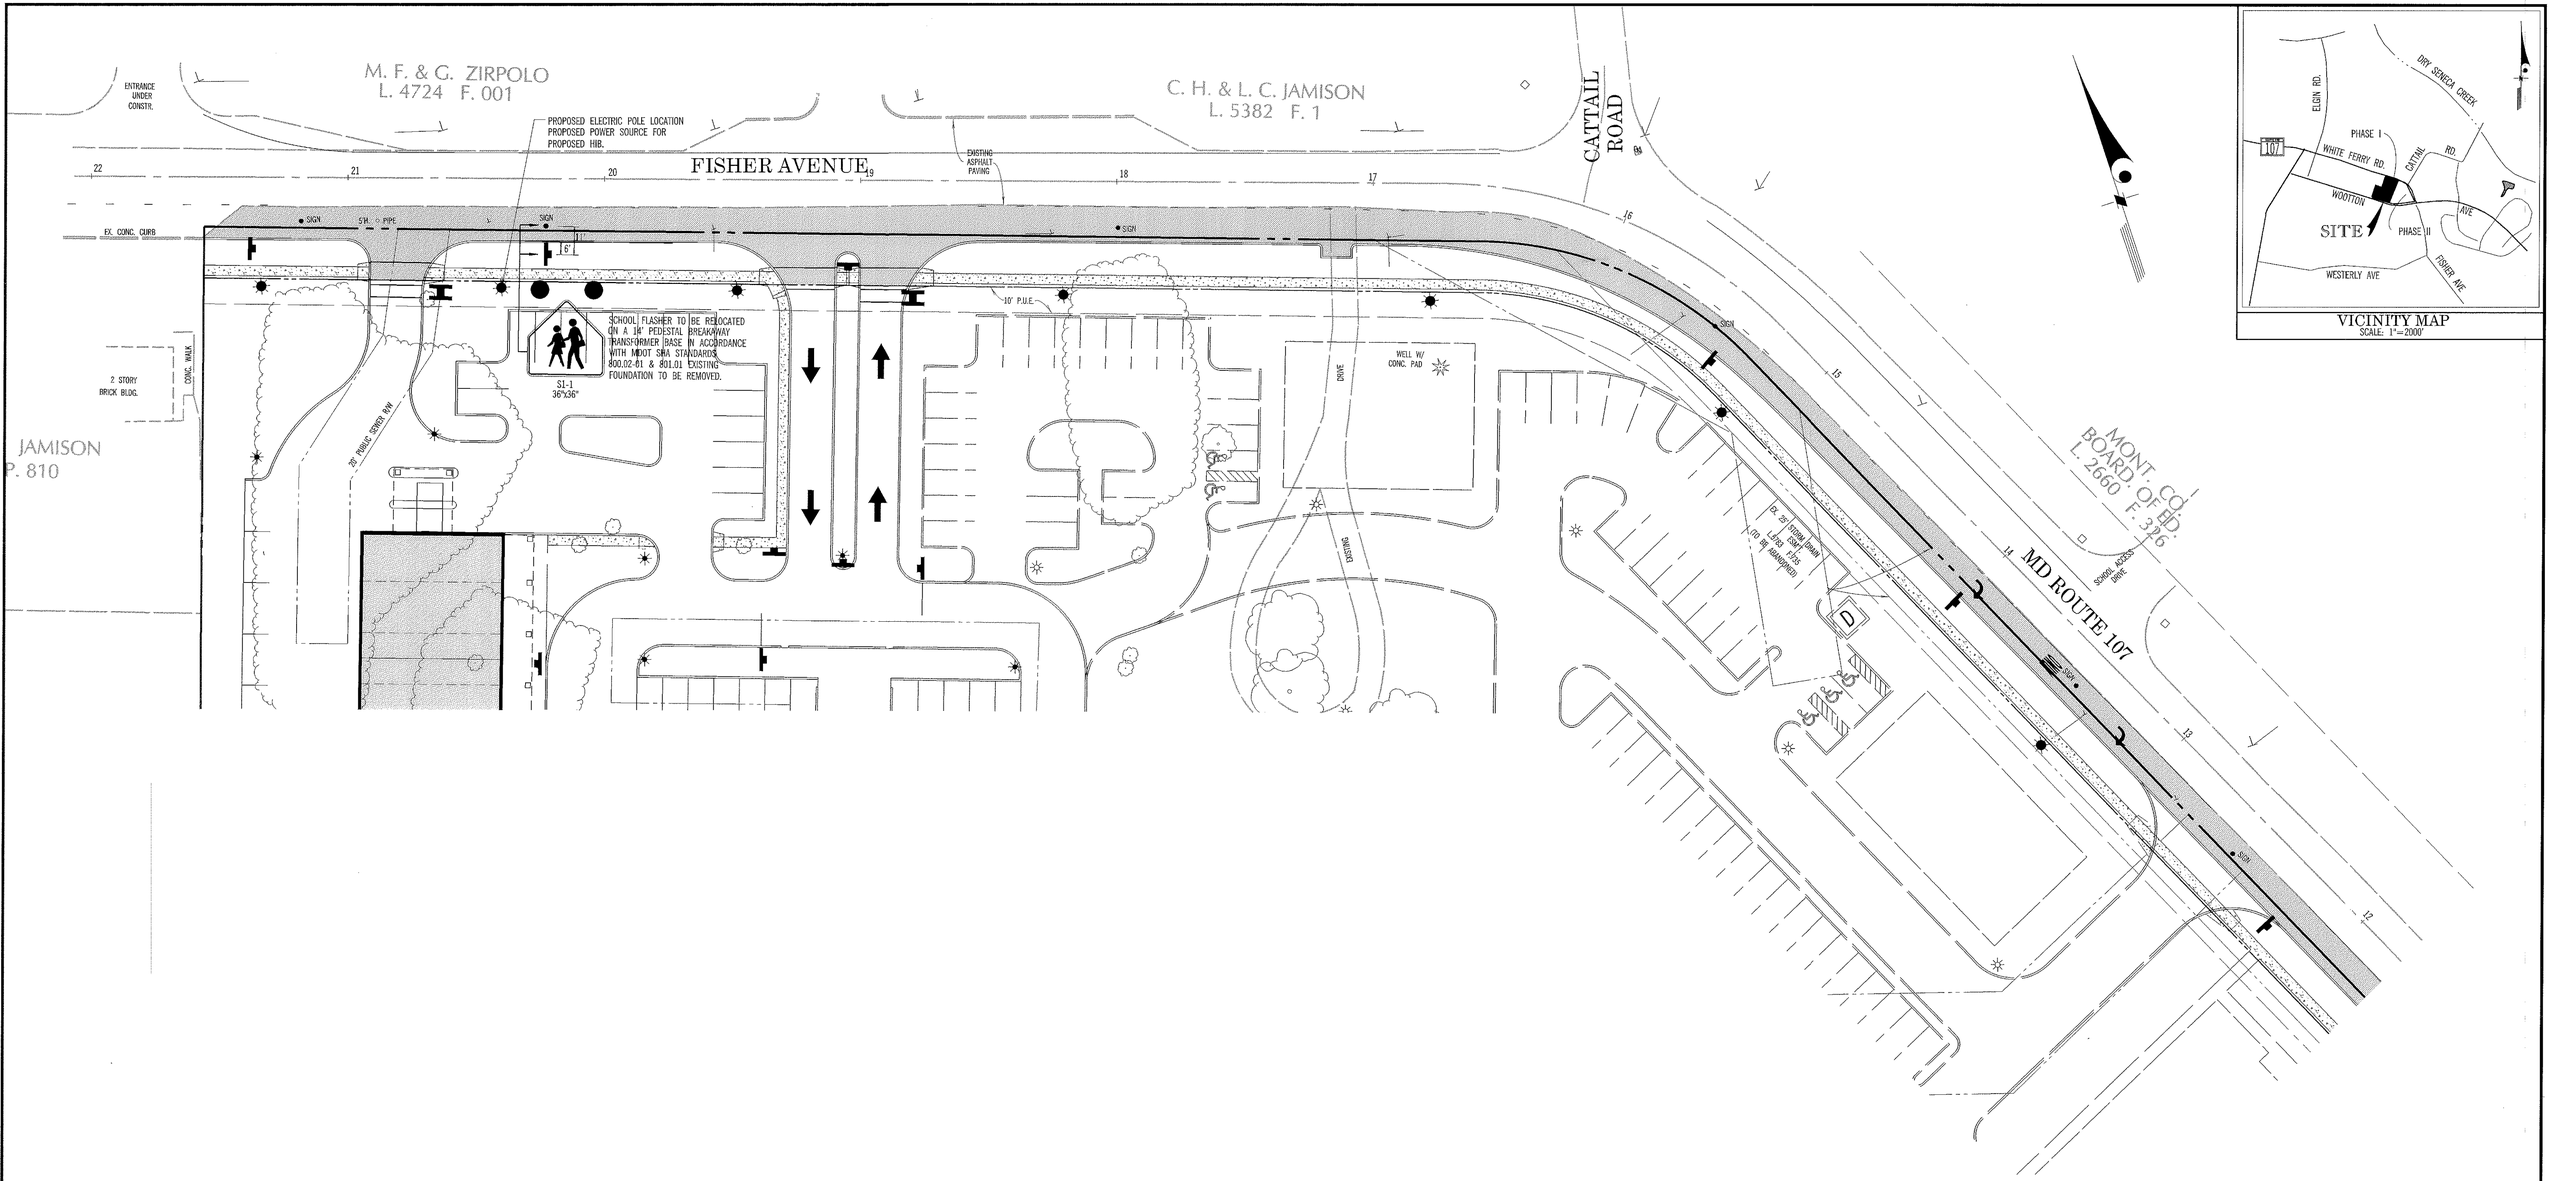

ENGINEERS
ARCHITECTS
PLANNERS
SCIENTISTS
SURVEYORS
PHOTOGRAMMETRISTS

©LATEST DATE HEREON

GREENHORNE & O'MARA, INC. 15020 SHADY GROVE ROAD, SUITE 400, ROCKVILLE, MD. 20850 (301) 738-3890

ANNAPOLIS, MD. • ATLANTA, GA. • AURORA, CO. • BALTIMORE, MD. • CULPEPER, VA. • DULUTH, GA. • EXPORT, PA. • FAIRFAX, VA. • FREDERICKSBURG, VA. • GREENBELT, MD. LEESBURG, VA. • MANASSAS, VA. • MOORESTOWN, NJ. • ORLANDO, FL • RALEIGH, NC. • ROCKVILLE, MD. • TAMPA, FL. • WALDORF, MD. • WEST PALM BEACH, FL.

REVISIONS	APPROVALS
RELOCATE HIB 6' SOUTH ALONG MD. 107 MAY, 1996 SAW (G&O)	CHIEF, SIGN DESIGN SECTION
	ASST. DISTRICT ENGINEER, TRAFFIC
	CHEIF, TRAFFIC ENGINEERING DESIGN DIVISION
	DIRECTOR, OFFICE OF TRAFFIC & SAFETY

MARYLAND DEPARTMENT OF TRANSPORTATION
STATE HIGHWAY ADMINISTRATION - OFFICE OF TRAFFIC & SAFETY
TRAFFIC ENGINEERING DESIGN DIVISION

DRAWN BY DLH
DESIGN BY SKW
CHK'D BY

MD. 107 AND POOLESVILLE ELEMENTARY HIB RELOCATION PLAN

CONTRACT NO. BW126M83

COUNTY : MONTGOMERY

DATE : 5/96
SCALE : 1" = 30'
F.A.P. No.
S.H.A. No.

TS/FILE No. 3632

SHEET NO. 1 OF 2

R-3196-X

05/03/96 G:\7107000\7107000I.SMP P:\FILM\7000HIB.PRF P:\PENTABLE\SMP.TBL