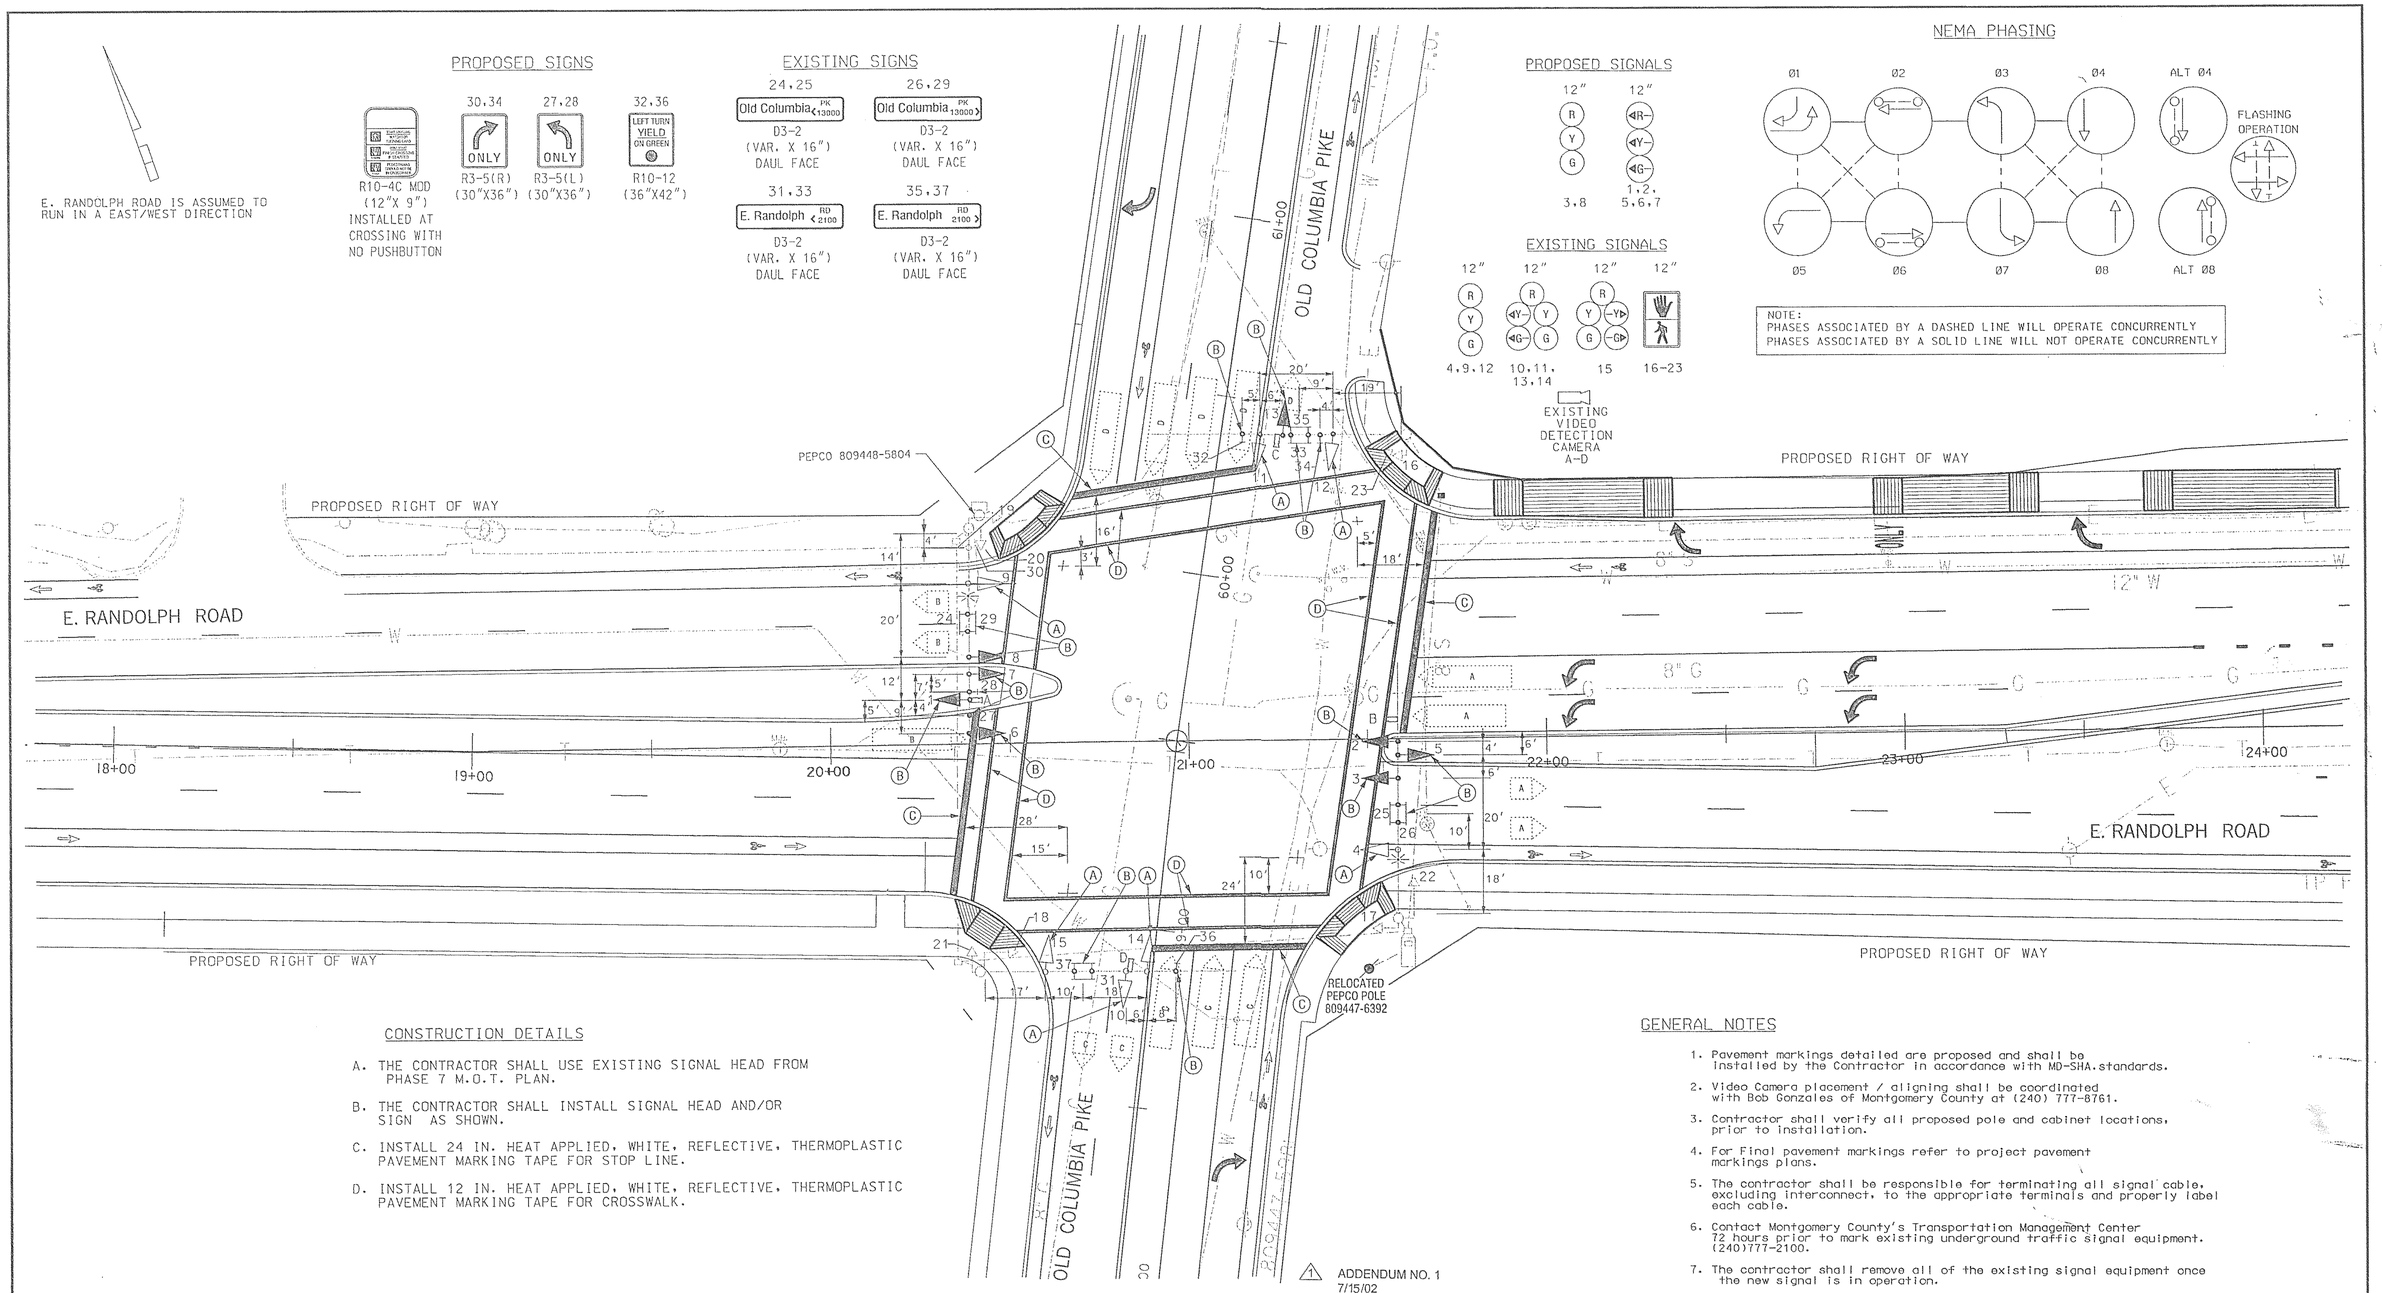

CONSTRUCTION DETAILS

A. THE CONTRACTOR SHALL USE EXISTING SIGNAL HEAD FROM PHASE 7 M.O.T. PLAN.

B. THE CONTRACTOR SHALL INSTALL SIGNAL HEAD AND/OR SIGN AS SHOWN.

C. INSTALL 24 IN. HEAT APPLIED, WHITE, REFLECTIVE, THERMOPLASTIC PAVEMENT MARKING TAPE FOR STOP LINE.

D. INSTALL 12 IN. HEAT APPLIED, WHITE, REFLECTIVE, THERMOPLASTIC PAVEMENT MARKING TAPE FOR CROSSWALK.

GENERAL NOTES

1. Pavement markings detailed are proposed and shall be installed by the Contractor in accordance with MD-SHA.standards.
2. Video Camera placement / aligning shall be coordinated with Bob Gonzales of Montgomery County at (240) 777-8761.
3. Contractor shall verify all proposed pole and cabinet locations, prior to installation.
4. For Final pavement markings refer to project pavement markings plans.
5. The contractor shall be responsible for terminating all signal cable, excluding interconnect, to the appropriate terminals and properly label each cable.
6. Contact Montgomery County's Transportation Management Center 72 hours prior to mark existing underground traffic signal equipment. (240)777-2100.
7. The contractor shall remove all of the existing signal equipment once the new signal is in operation.

ADDENDUM NO. 1
7/15/02

GEOMETRIC LEGEND

EXISTING
PROPOSED

UTILITY LEGEND

SD	STORM DRAIN
G	GAS MAIN
W	WATER MAIN
S	SEWER MAIN
E	ELECTRIC CABLES
A	AERIAL CABLES
T	TELEPHONE CABLES
C-T	CABLE TV

MONTGOMERY COUNTY
DEPARTMENT OF PUBLIC WORKS AND TRANSPORTATION
ROCKVILLE, MARYLAND

RECOMMENDED BY _____ CHIEF, TRANS. SYSTEM MANAGEMENT SECTION
REVIEWED BY _____ ENGINEERING SERVICES SPECIALIST DIV. OF TRAFFIC AND PARKING SERVICES
APPROVED BY _____ CHIEF, DIV. OF TRAFFIC AND PARKING SERVICES

Original on File

SABRA, WANG & ASSOCIATES, INC.
1506 JOH AVENUE
SUITE 180
BALTIMORE, MD 21227
WWW.SABRA-WANG.COM

REVISIONS

Ⓐ Reconstruct signal due to interchange improvements 7/02

APPROVALS

TEAM LEADER, TRAFFIC ENGINEERING DESIGN DIVISION
ASST. CHIEF, TRAFFIC ENGINEERING DESIGN DIVISION
CHIEF, TRAFFIC ENGINEERING DESIGN DIVISION
DIRECTOR, OFFICE OF TRAFFIC & SAFETY

Original on File

MARYLAND DOT - STATE HIGHWAY ADMINISTRATION
Office of Traffic & Safety
TRAFFIC ENGINEERING DESIGN DIVISION
TRAFFIC SIGNAL PLAN

E. RANDOLPH ROAD AT OLD COLUMBIA PIKE

ultimate

DRAWN BY:	JAMES ALLEN Jr.	F.A.P. NO.		TS NO.	SHEET NO.
CHECKED BY:	[signature] 7/8/02	S.H.A. NO.	MO8365170		
SCALE:	1" = 20'	COUNTY:	MONTGOMERY	T.I.M.S. NO.	
DATE:	APRIL, 2002	LOG MILE:		F 142	289 OF 337

R:/99-17/TASK401/DWG/SIGNAL/2999GP01.DGN