F.H.W.A. REGION NO.	STATE	FED. AID PROJ. NO.	SHEET NO.	TOTAL SHEETS
3	MD	SEE TITLE SHEET	275	290

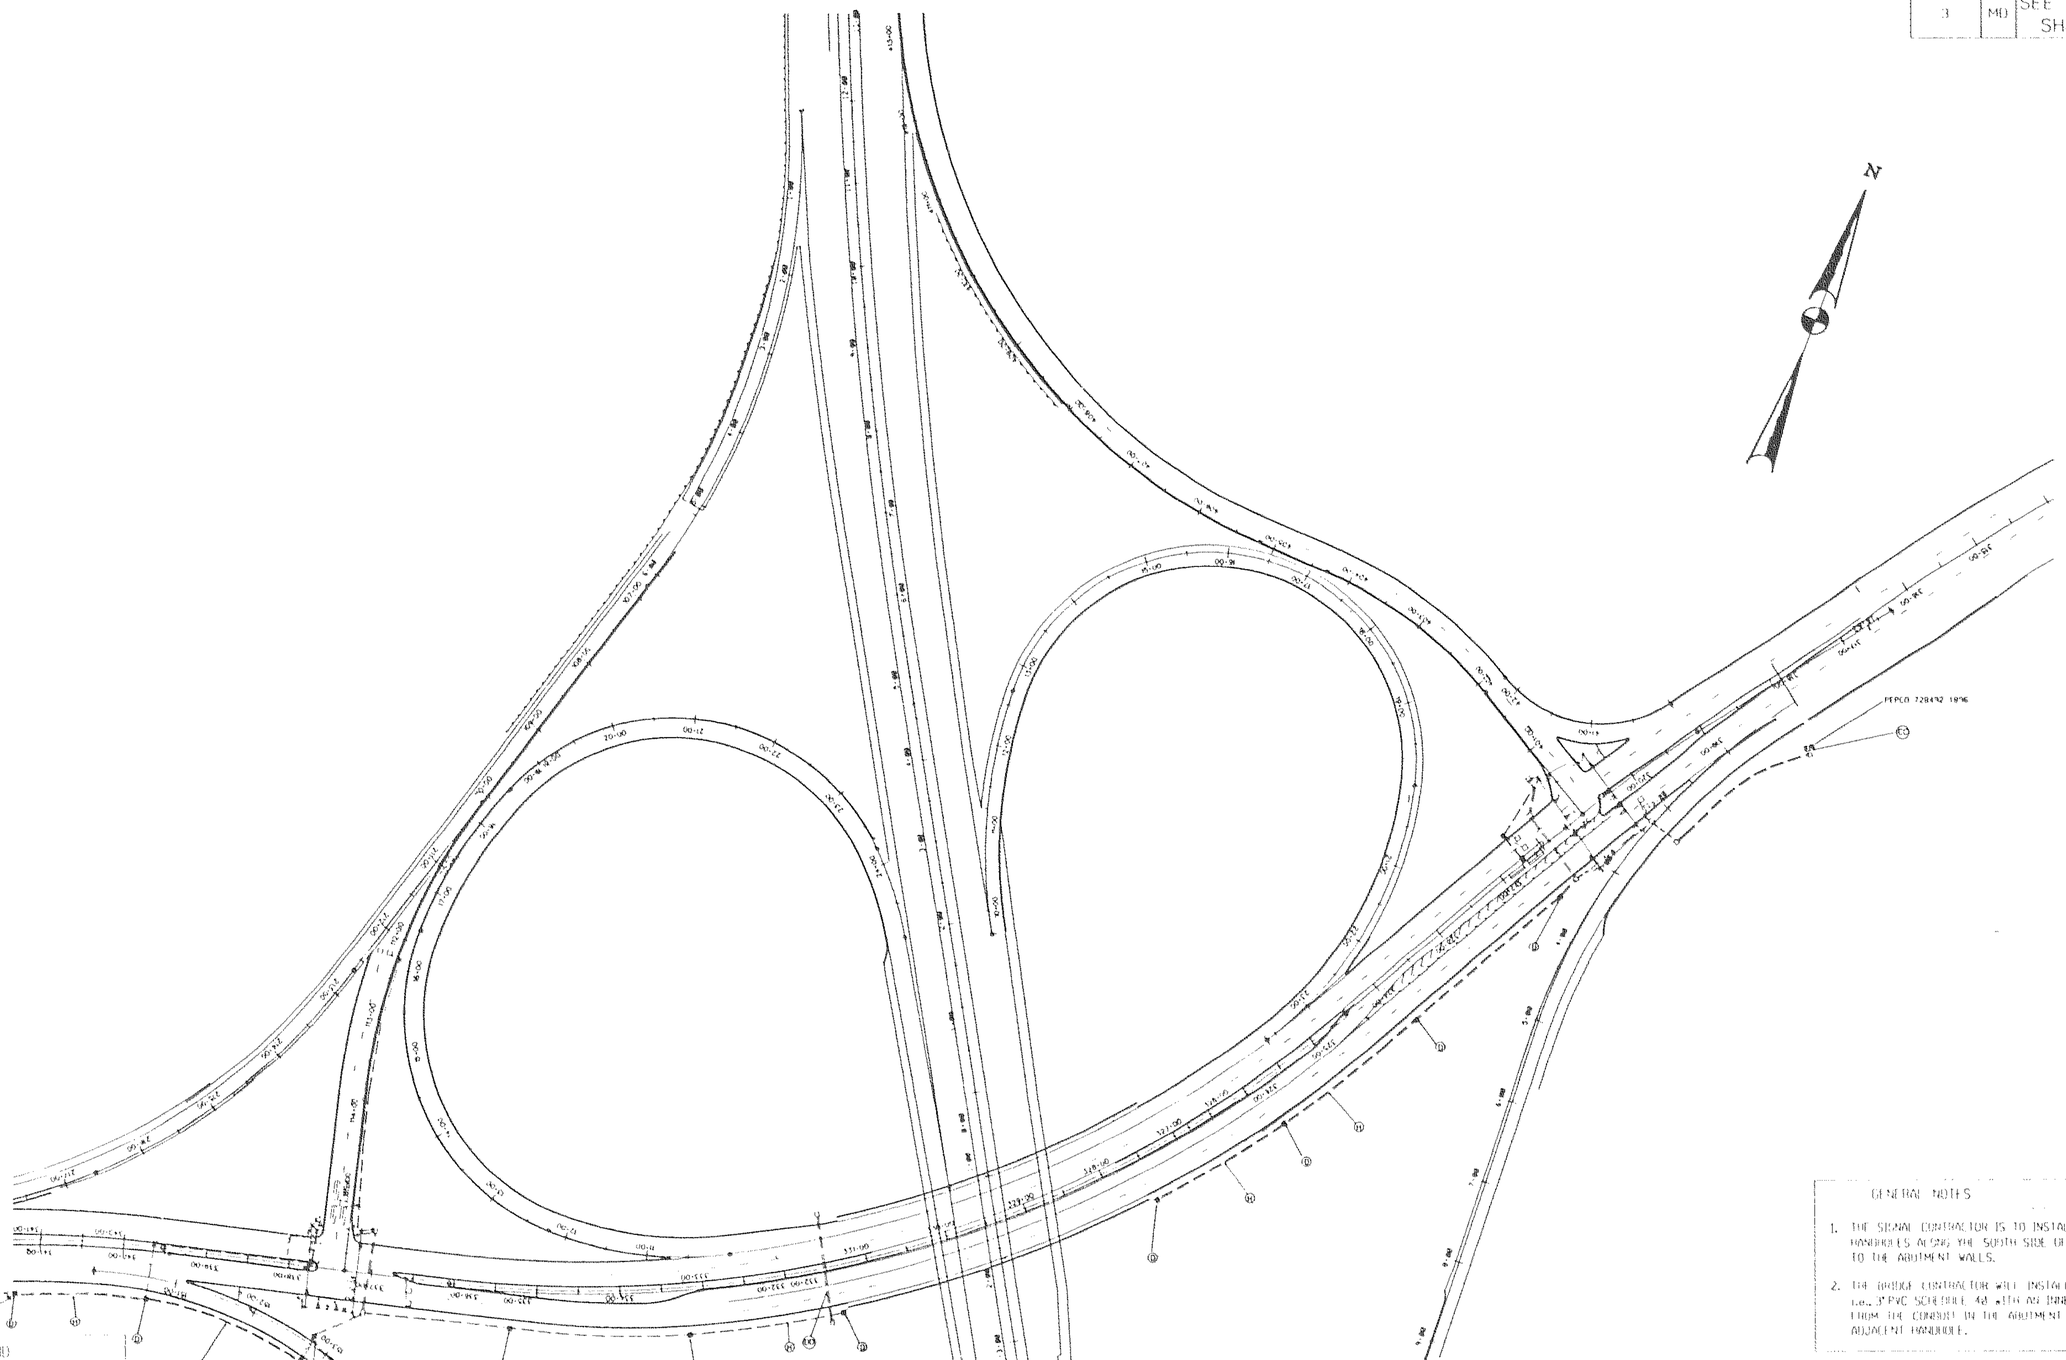

GENERAL NOTES

1. THE SIGNAL CONTRACTOR IS TO INSTALL CONDUIT AND HANDHOLES ALONG THE SOUTH SIDE OF PROPOSED MD 118 TO THE ABUTMENT WALLS.
2. THE BRIDGE CONTRACTOR WILL INSTALL CONDUIT STUBS, i.e., 3" PVC SCHEDULE 40 WITH AN INNER 1" PVC SCHEDULE FROM THE CONDUIT IN THE ABUTMENT WALL TO THE ADJACENT HANDHOLE.

UTILITY LEGEND

T	T	TELEPHONE CABLES
G	G	GAS MAIN
W	W	WATER MAIN
S	S	SEWER MAIN
E	E	ELECTRIC CABLES
A	A	AERIAL CABLES
BL		BURIED CABLE
SD	SD	STORM DRAIN

GEOMETRIC LEGEND

EXISTING GEOMETRICS

PROPOSED GEOMETRICS

JACOBS
CONSULTING ENGINEERS
COLUMBIA, MARYLAND

REVISIONS

APPROVALS

CHIEF, SIGNAL DESIGN SECTION

ASST. DISTRICT ENGINEER, TRAFFIC

CHIEF, TRAFFIC ENGINEERING DESIGN DIVISION

DEPUTY CHIEF ENGINEER, OFFICE OF TRAFFIC

MDOT - STATE HIGHWAY ADMINISTRATION
Office of Traffic & Safety
TRAFFIC ENGINEERING DESIGN DIVISION

SG-7

ORIGINAL DRAWN BY: R. CICCHINI
DES. BY: W. CARLSON
CHK. BY:
DATE: APRIL 1994
SCALE: 1" 100'

INTERCONNECTION
MD 118 @ I 270 RAMPS

COUNTY: MONTGOMERY

F.A.P. NO.
S.H.A. NO. M 401 511 372

TS - 3419 X3

SHEET NO. 275 OF 290