F. H. WA. REGION NO.	STATE	FED. AID PROJ. NO.	SHEET NO.	TOTAL SHEETS
3	MD.	SEE TITLE SHEET	128	169

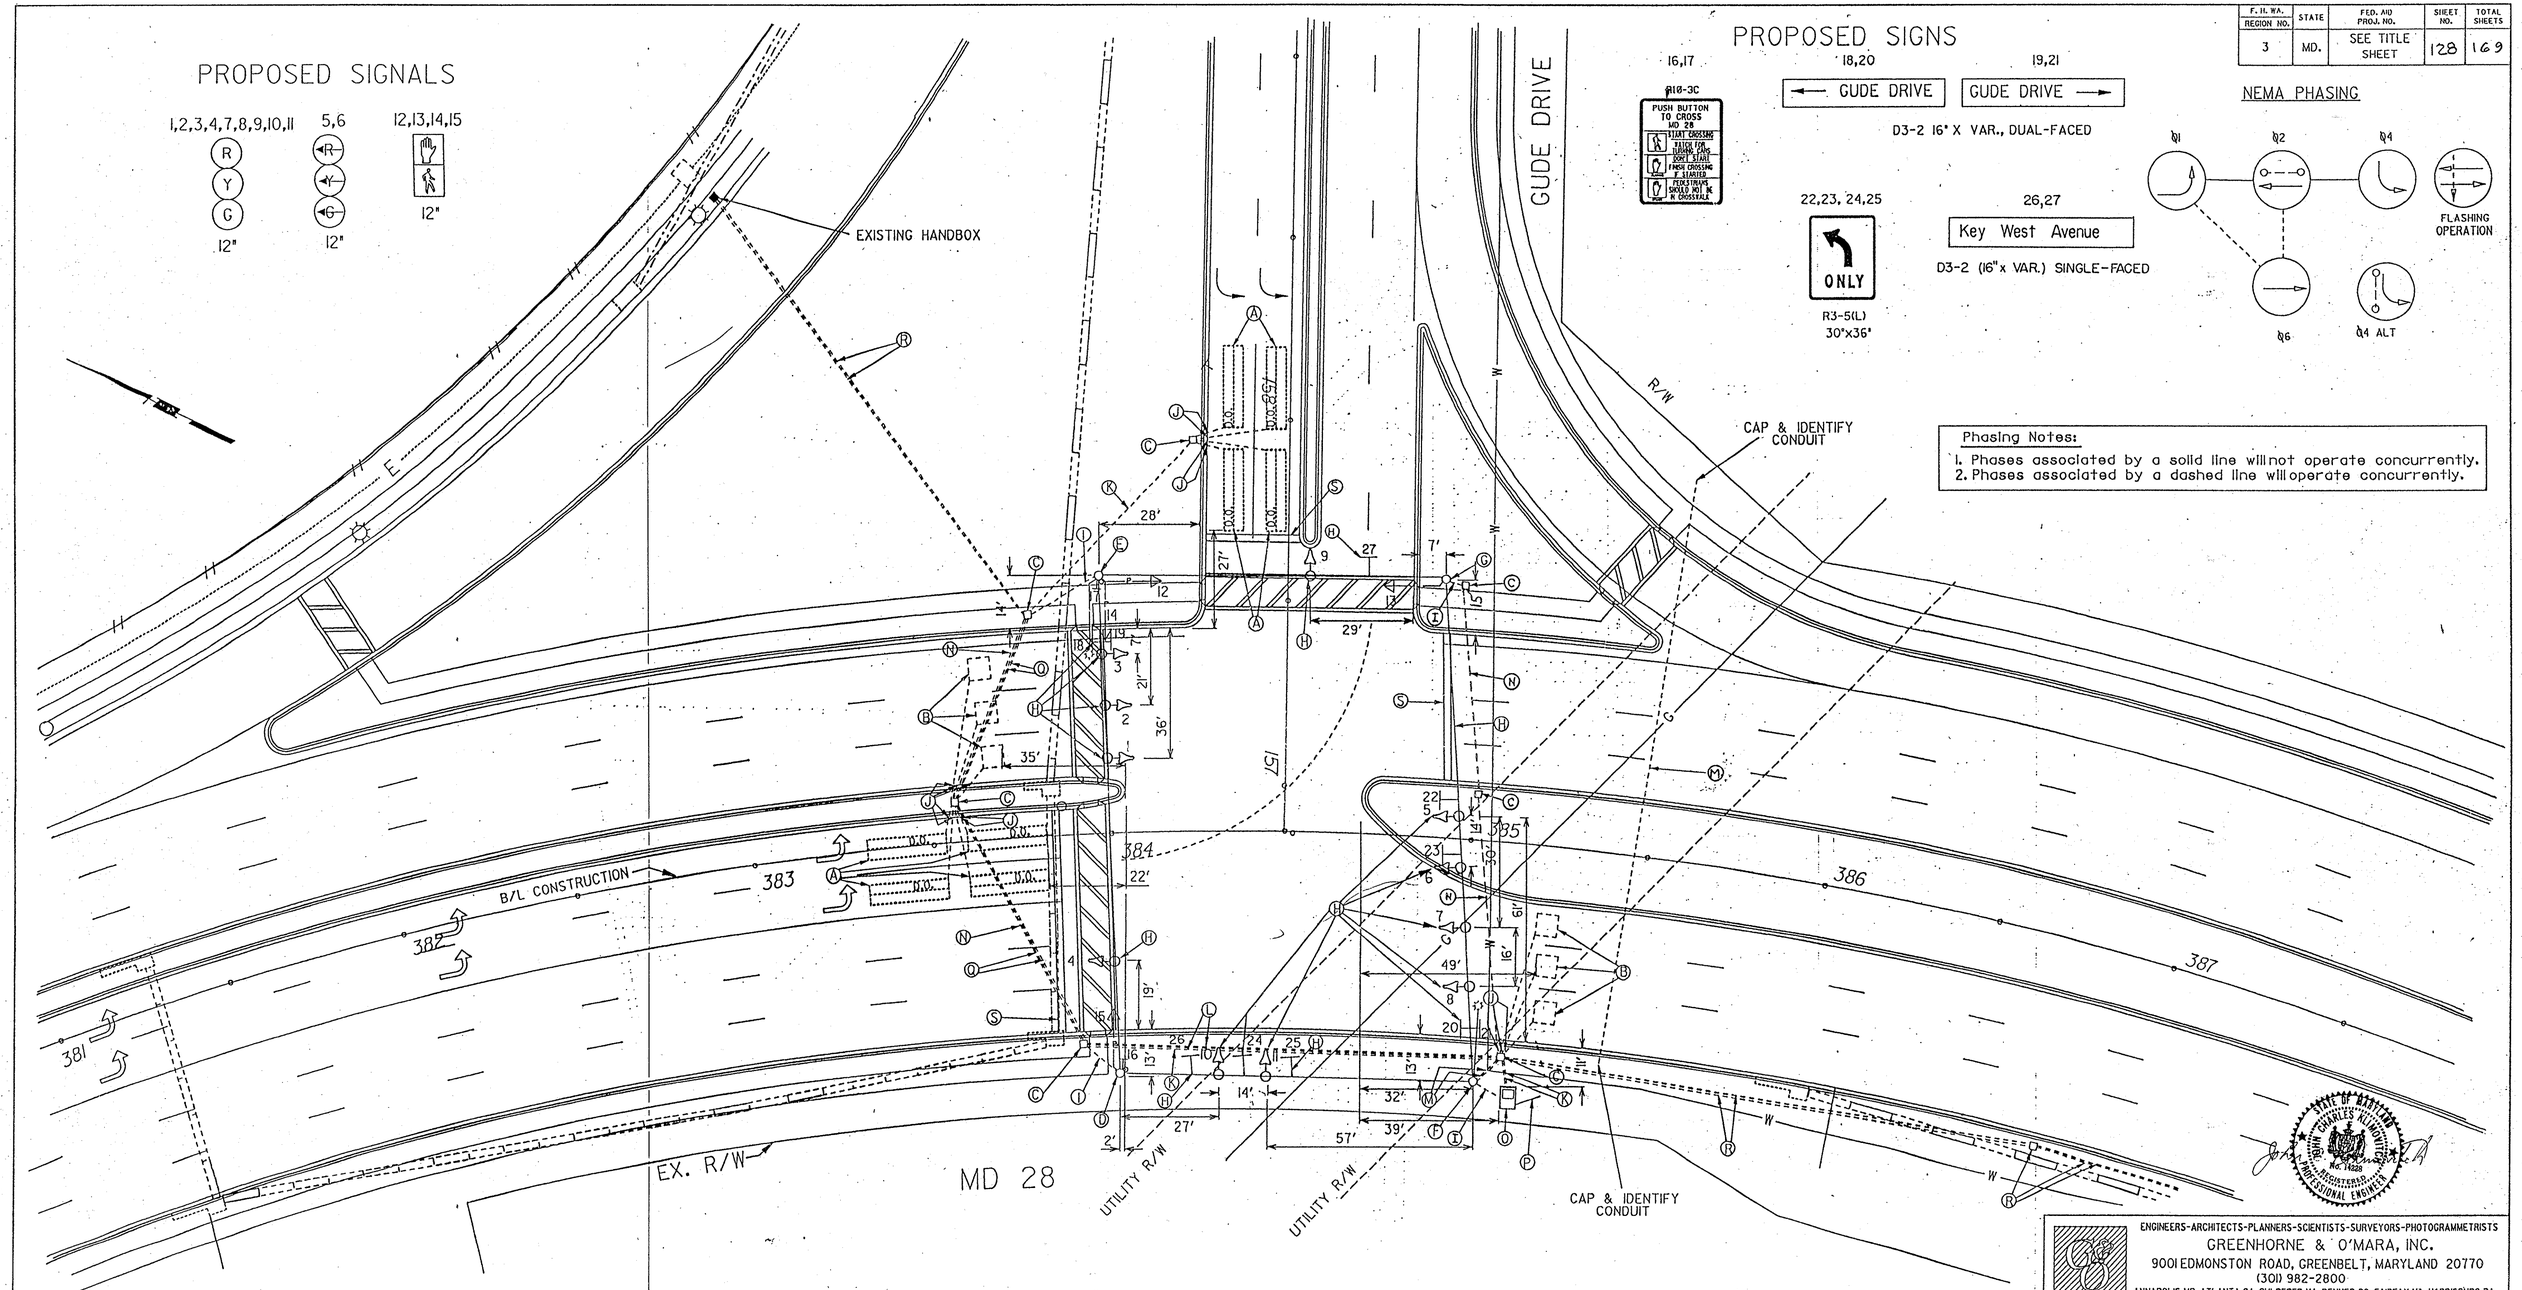

ENGINEERS-ARCHITECTS-PLANNERS-SCIENTISTS-SURVEYORS-PHOTOGRAMMETRISTS
GREENHORNE & O'MARA, INC.
9001 EDMONSTON ROAD, GREENBELT, MARYLAND 20770
(301) 982-2800
ANNAPOLIS,MD-ATLANTA,GA-CULPEPER,VA-DENVER,CO-FAIRFAX,VA-HARRISBURG,PA
RALEIGH,NC-ROCKVILLE,MD-TAMPA,FLA-WEST PALM BEACH,FLA

LEGEND

PROPOSED GEOMETRY — OR —
EXISTING GEOMETRY — OR —

LEGEND OF UNDERGROUND AND OVERHEAD UTILITIES

AERIAL CABLE	—A—	—A—
ELECTRIC	—E—	—E—
TELEPHONE	—T—	—T—
GAS	—G—	—G—
SEWER	—S—	—S—
WATER	—W—	—W—
CABLE TV	—TV—	—TV—
STORM SEWER		

GENERAL NOTES

1. PAVEMENT MARKINGS, EXCEPT STOP BARS, ARE SHOWN FOR INFORMATIONAL PURPOSES ONLY, AND ARE TO BE INSTALLED BY THE GENERAL CONTRACTOR. SEE SIGNING AND PAVEMENT MARKING PLANS.
2. 'D.O.' INDICATES A DELAY-OUTPUT LOOP DETECTOR.
3. LOOP DETECTORS ARE TO BE INSTALLED PRIOR TO THE INSTALLATION OF THE FINAL PAVEMENT SURFACE.
4. CONTRACTOR SHALL VERIFY LOCATION OF NEW GEOMETRICS PRIOR TO THE NEW POLE INSTALLATION.
5. LOCATION OF DISCONNECT SWITCH AND METER SOCKET WILL BE DETERMINED IN THE FIELD.

REVISIONS

APPROVALS

CHIEF, SIGN DESIGN SECTION 1/25/94

ASST. DISTRICT ENGINEER, TRAFFIC

CHIEF, TRAFFIC ENGINEERING DESIGN DIVISION 1/27/94

DIRECTOR, OFFICE OF TRAFFIC AND SAFETY 1/28/94

MARYLAND DEPARTMENT OF TRANSPORTATION
STATE HIGHWAY ADMINISTRATION - OFFICE OF TRAFFIC & SAFETY
TRAFFIC ENGINEERING DESIGN DIVISION

LOG #

DRAWN BY M. MILLER OF G&O
DES. BY M. MILLER OF G&O
CHK. BY 1/19/94

MD 28 AND GUDE DRIVE

COUNTY: MONTGOMERY

DATE: 10-25-93
SCALE: 1" = 20'
F.A.P. NO. SEE TITLE SHEET
S.H.A. NO. M 528-503-371
TS/FILE NO. TS-3340
SHEET NO. 1 OF 1