F. H. WA. REGION NO.	STATE	FED. AID PROJ. NO.	SHEET NO.	TOTAL SHEETS
3	MD.	SEE TITLE SHEET	129	169

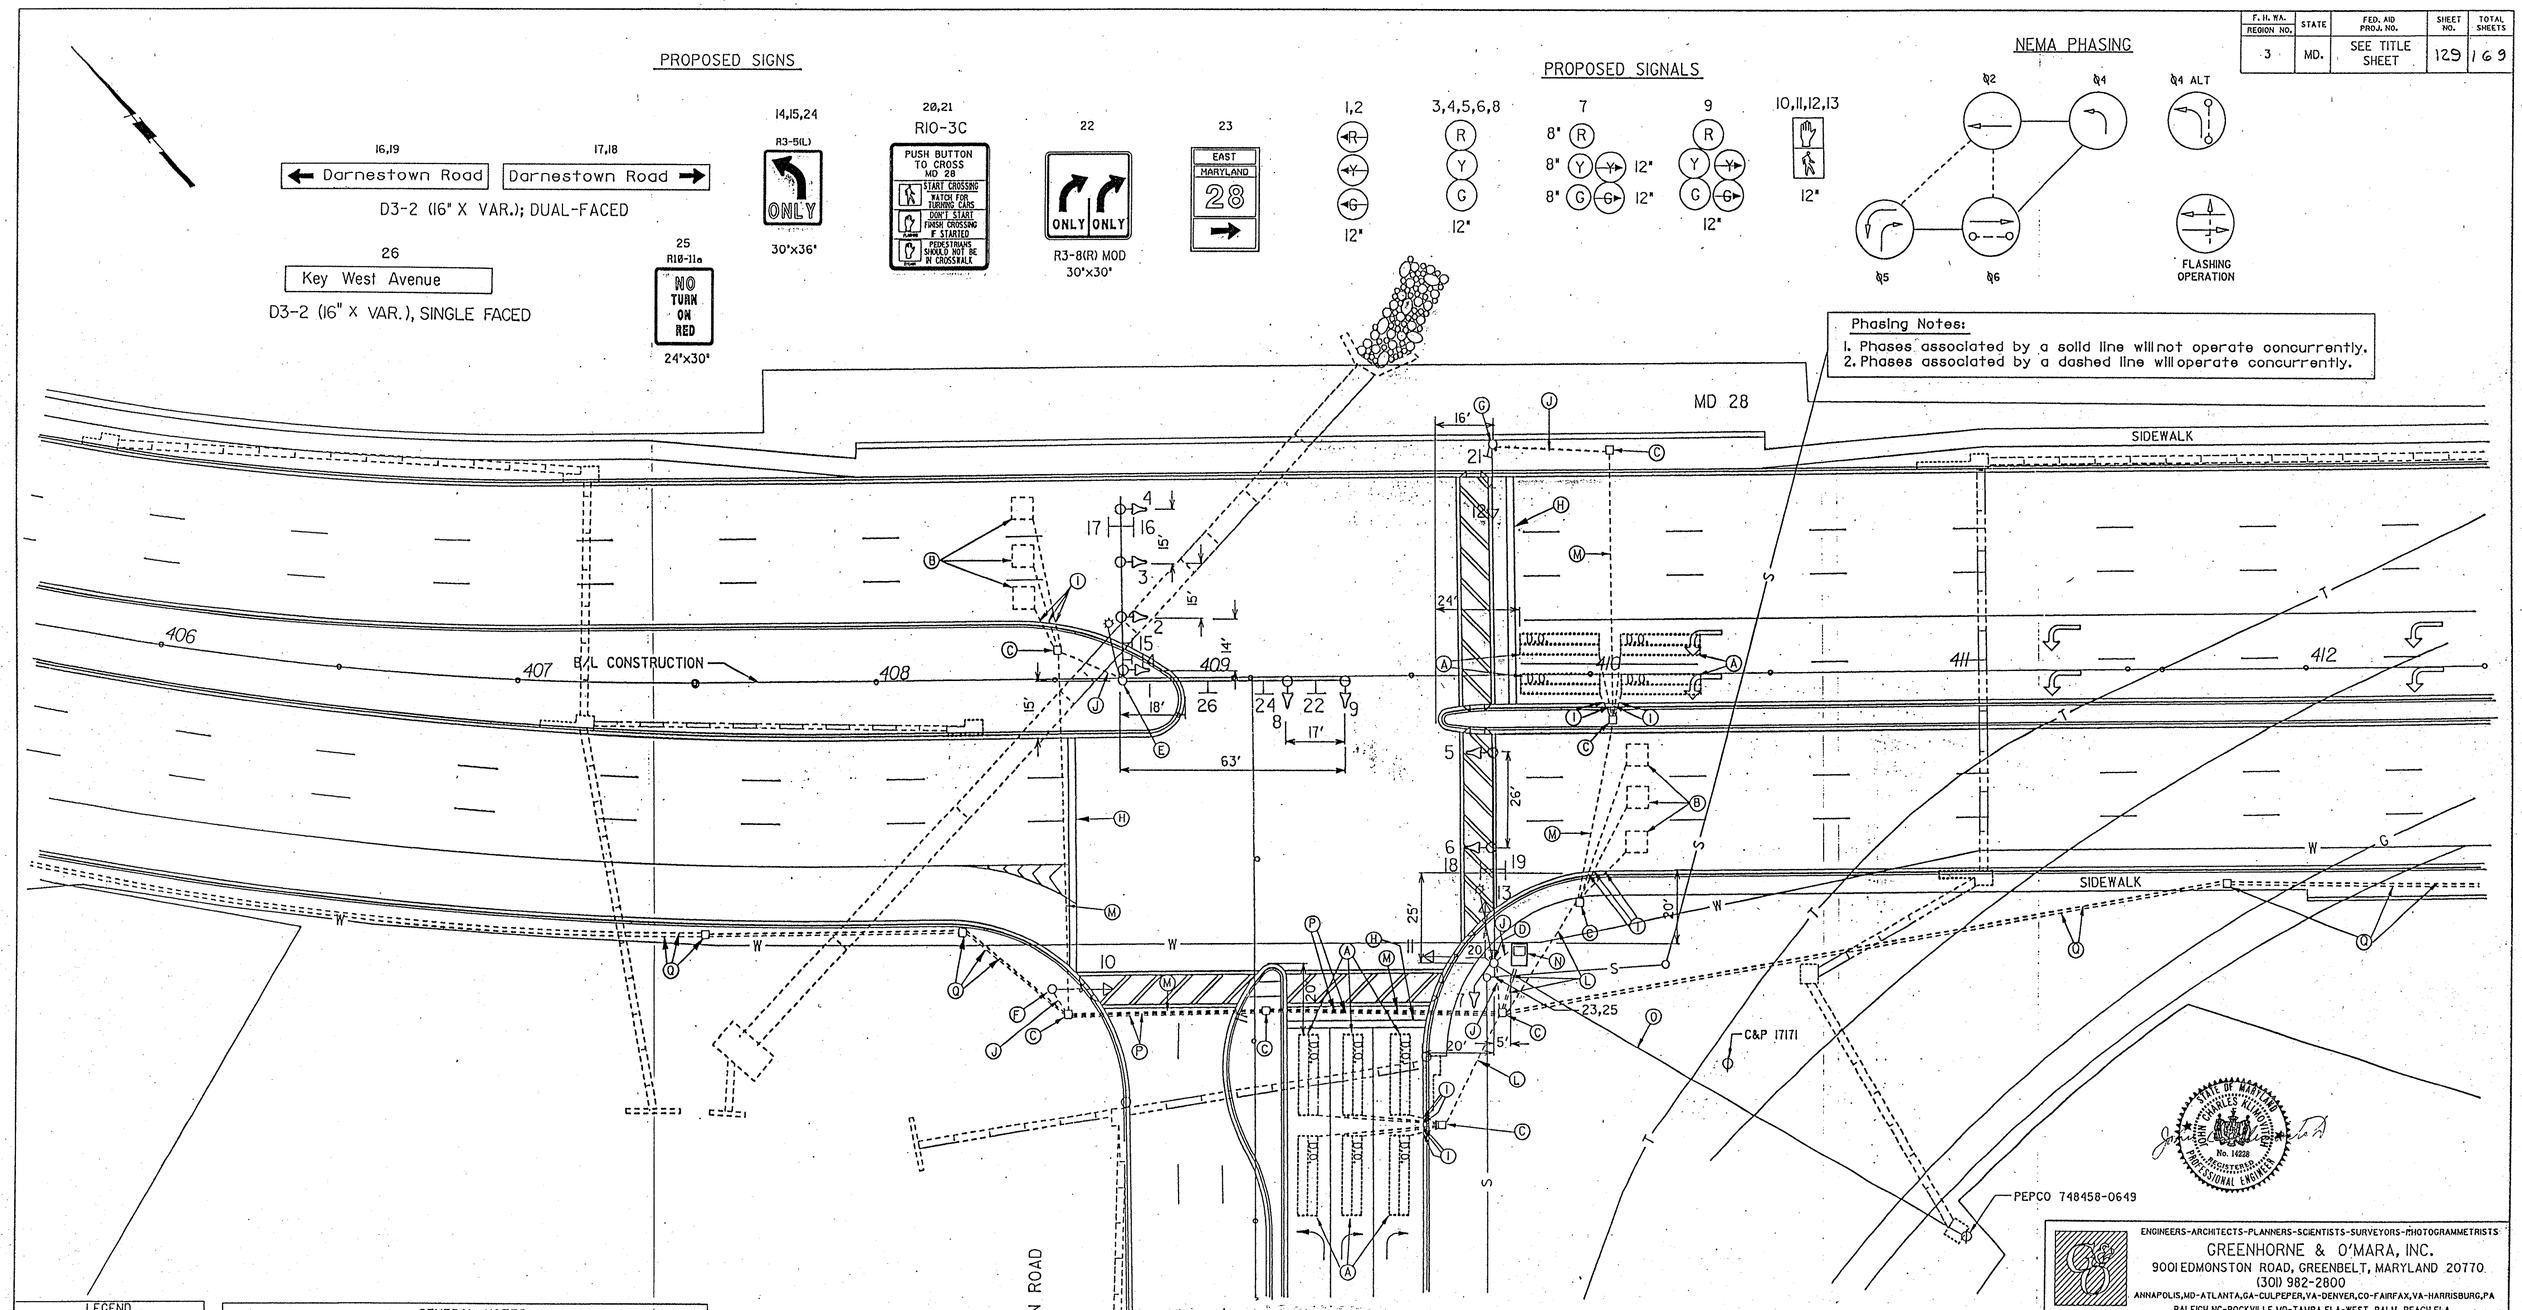

LEGEND

PROPOSED GEOMETRY - - - - OR - - -

EXISTING GEOMETRY ——— OR ———

LEGEND OF UNDERGROUND AND OVERHEAD UTILITIES

AERIAL CABLE	—A—	—A—
ELECTRIC	—E—	—E—
TELEPHONE	—T—	—T—
GAS	—G—	—G—
SEWER	—S—	—S—
WATER	—W—	—W—
CABLE TV	—TV—	—TV—
STORM SEWER		

GENERAL NOTES

1. PAVEMENT MARKINGS, EXCEPT STOP BARS, ARE SHOWN FOR INFORMATIONAL PURPOSES ONLY, AND ARE TO BE INSTALLED BY THE GENERAL CONTRACTOR. SEE SIGNING AND PAVEMENT MARKING PLANS.
2. "D.O." INDICATES A DELAY OUTPUT LOOP DETECTOR.
3. LOOP DETECTORS AND CONDUIT IN PAVEMENT AREAS ARE TO BE INSTALLED PRIOR TO THE INSTALLATION OF FINAL PAVEMENT SURFACE.
4. CONTRACTOR SHALL VERIFY LOCATION OF NEW GEOMETRICS PRIOR TO THE NEW POLE INSTALLATION.
5. ROUTE MARKER ASSEMBLIES SHALL BE MOUNTED IN ACCORDANCE WITH ALL SHA STANDARDS.

REVISIONS

APPROVALS

1/25/94
CHIEF, SIGN DESIGN SECTION

ASST. DISTRICT ENGINEER, TRAFFIC

1/27/94
CHIEF, TRAFFIC ENGINEERING DESIGN DIVISION

2/15/94
DIRECTOR, OFFICE OF TRAFFIC AND SAFETY

ENGINEERS-ARCHITECTS-PLANNERS-SCIENTISTS-SURVEYORS-PHOTOGRAMMETRISTS
GREENHORNE & O'MARA, INC.
9001 EDMONSTON ROAD, GREENBELT, MARYLAND 20770
(301) 982-2800
ANNAPOLIS,MD-ATLANTA,GA-CULPEPER,VA-DENVER,CO-FAIRFAX,VA-HARRISBURG,PA
RALEIGH,NC-ROCKVILLE,MD-TAMPA,FLA-WEST PALM BEACH,FLA

MARYLAND DEPARTMENT OF TRANSPORTATION
STATE HIGHWAY ADMINISTRATION - OFFICE OF TRAFFIC & SAFETY
TRAFFIC ENGINEERING DESIGN DIVISION

LOG #

DRAWN BY M. MILLER OF G&O
DES. BY M. MILLER OF G&O
CHK. BY 1/18/94

MD 28 AND DARNESTOWN ROAD

COUNTY: MONTGOMERY

DATE: 10-25-93
SCALE: 1" = 20'
F.A.P. NO. SEE TITLE SHEET
S.H.A. NO. M 528-503-371
TS/FILE NO. TS-3339
SHEET NO. 1 OF 1