F-W-A REGION NO.	STATE	FED AID PROJ. NO.	SHEET NO.	TOTAL SHEETS
3	MD.	SEE TITLE SHEET	136	169

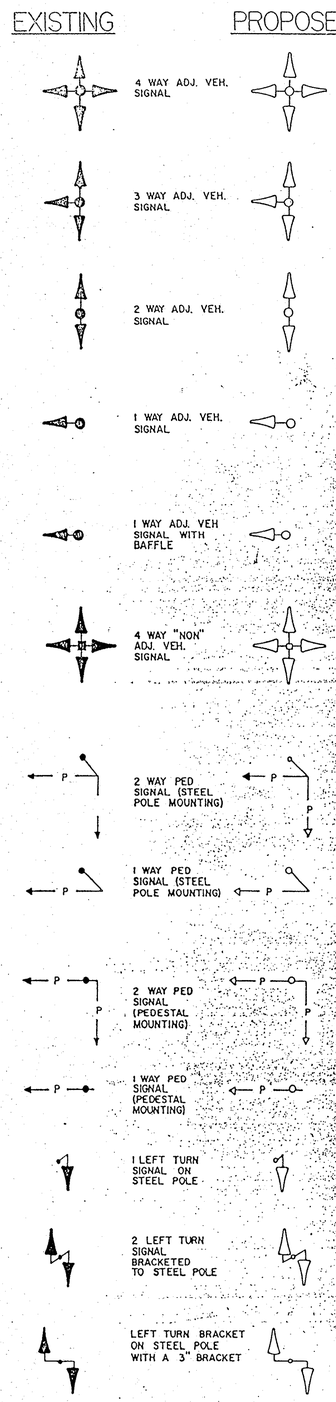

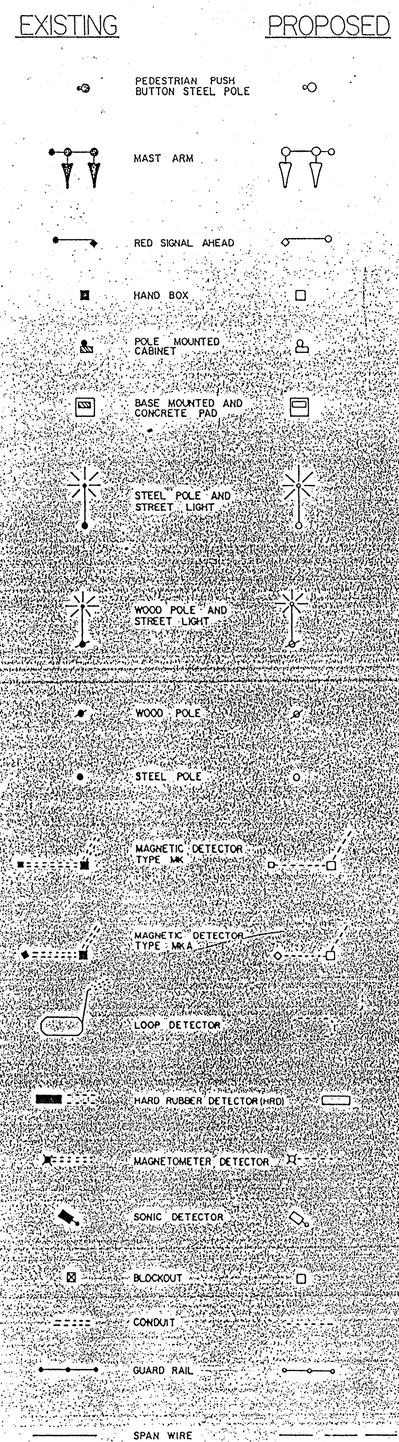

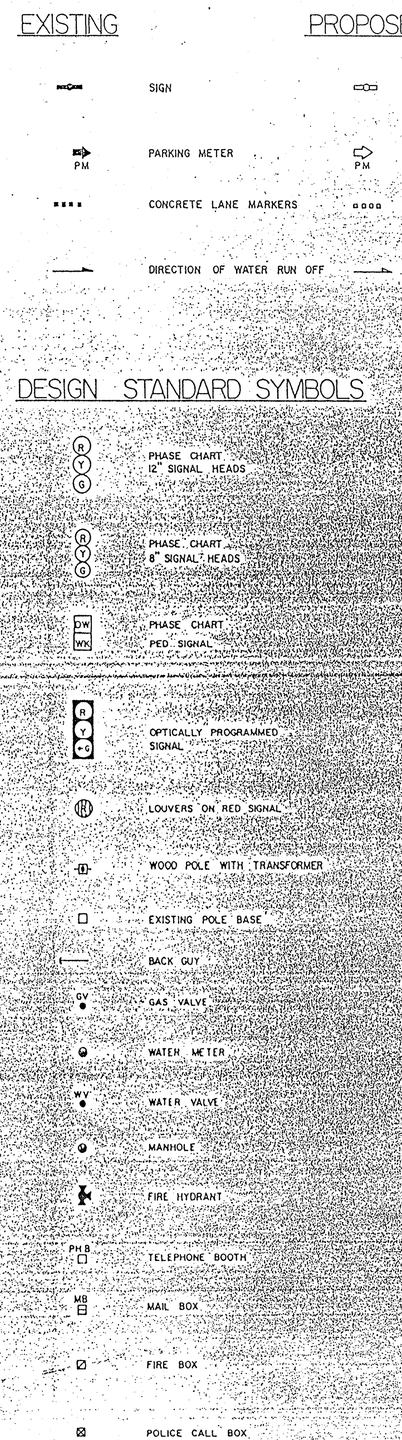

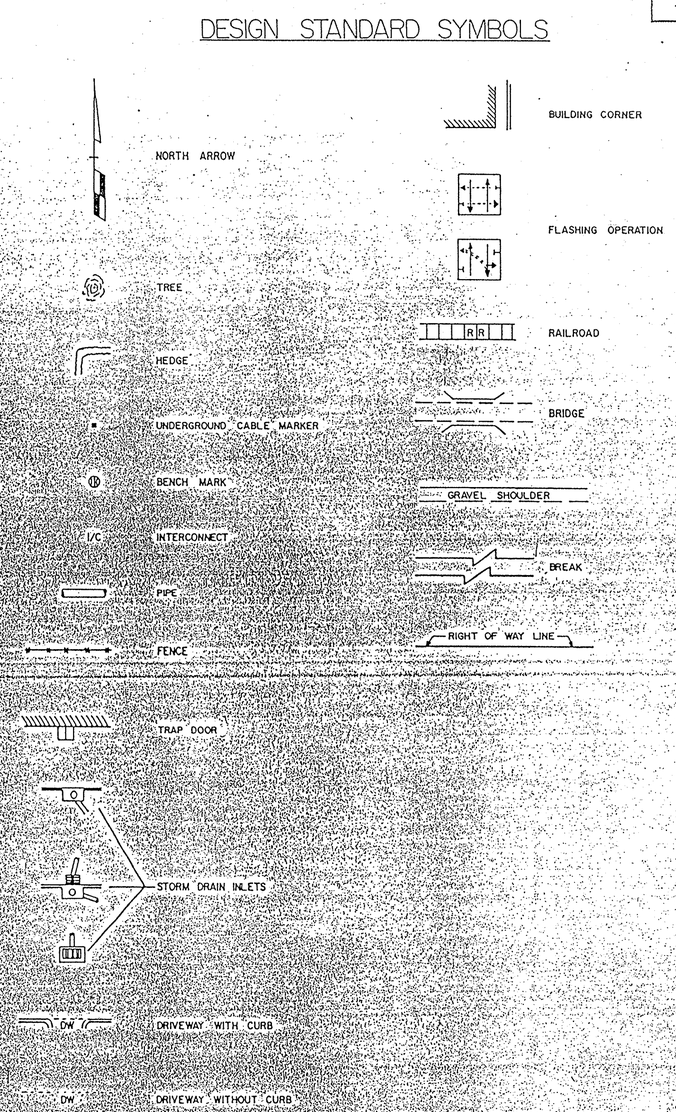

	REVISIONS
APPROVAL: CHIEF SIGNAL DESIGN SECTION	
APPROVAL: DISTRICT TRAFFIC ENGINEER	C 8-6-85 RE-DRAWN MBS
APPROVAL: CHIEF BUREAU OF TRAFFIC ENGINEERING	B 7-15-83 RE-DRAWN JBB
APPROVAL: DEPUTY CHIEF ENGINEER OFFICE OF TRAFFIC	A 8-2-79 REVISED TO INCLUDE UPDATED SYMBOLS NPW

STATE OF MARYLAND
DEPARTMENT OF TRANSPORTATION
STATE HIGHWAY ADMINISTRATION
BUREAU OF TRAFFIC ENGINEERING
OFFICE OF TRAFFIC

SYMBOL SHEET

SCALE | DATE | CONTRACT NO. M 528-503-371

DRAWN BY: M. SCHNEIDER | COUNTY:

DESIGNED BY: | SIGNAL NO.:

CHECKED BY:

DRAWING NO. TS-525L